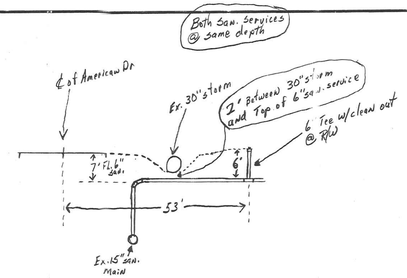

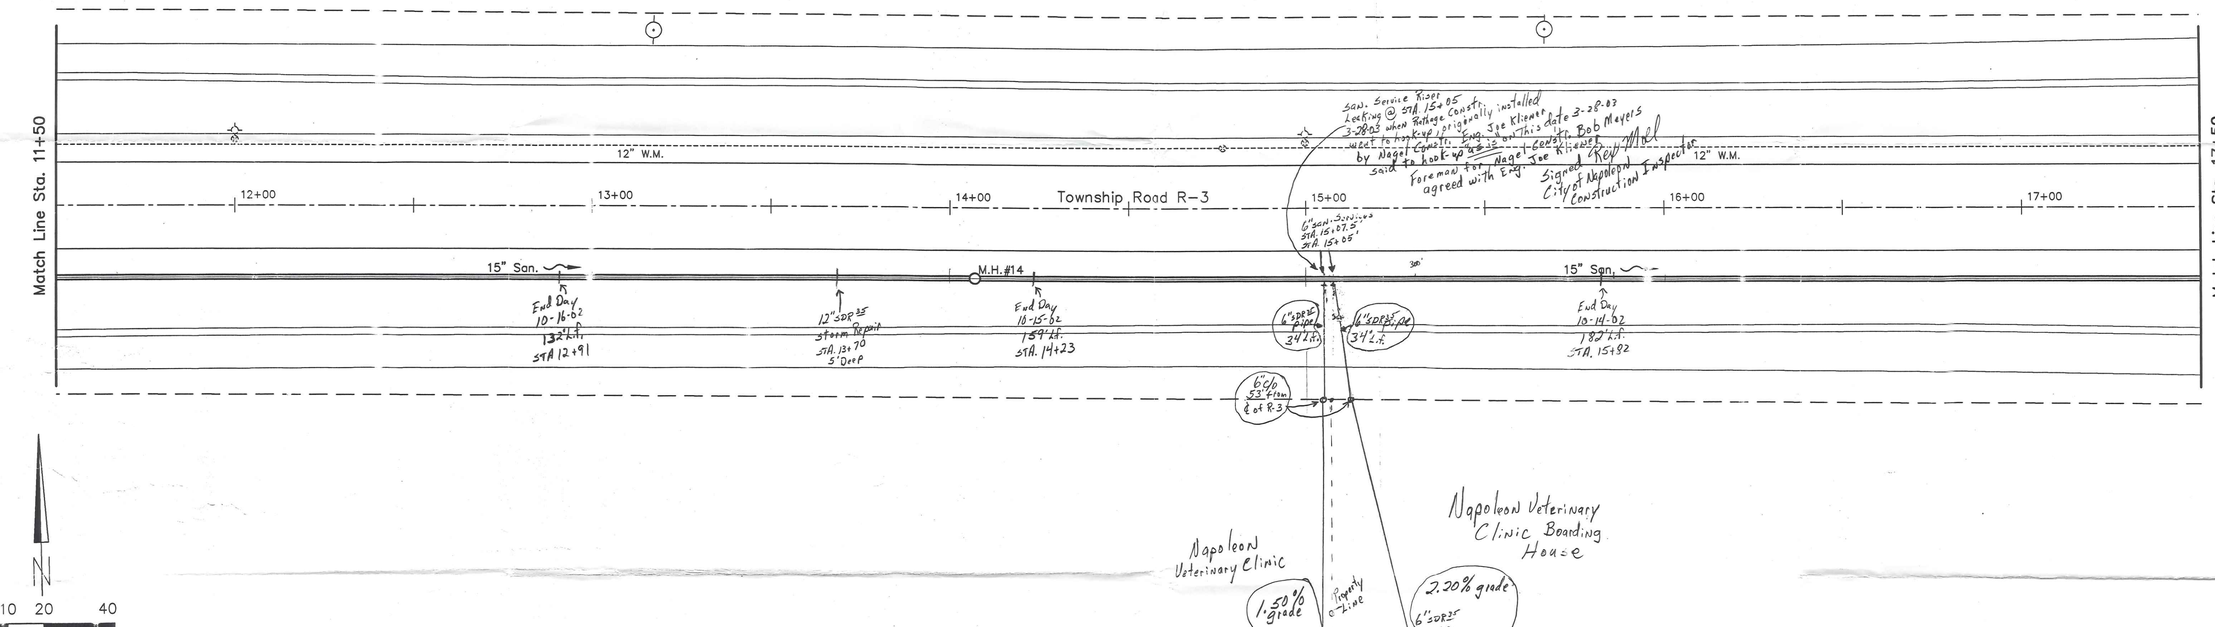

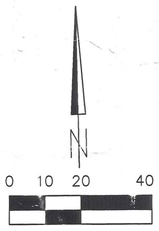

TOWNSHIP ROAD R-3

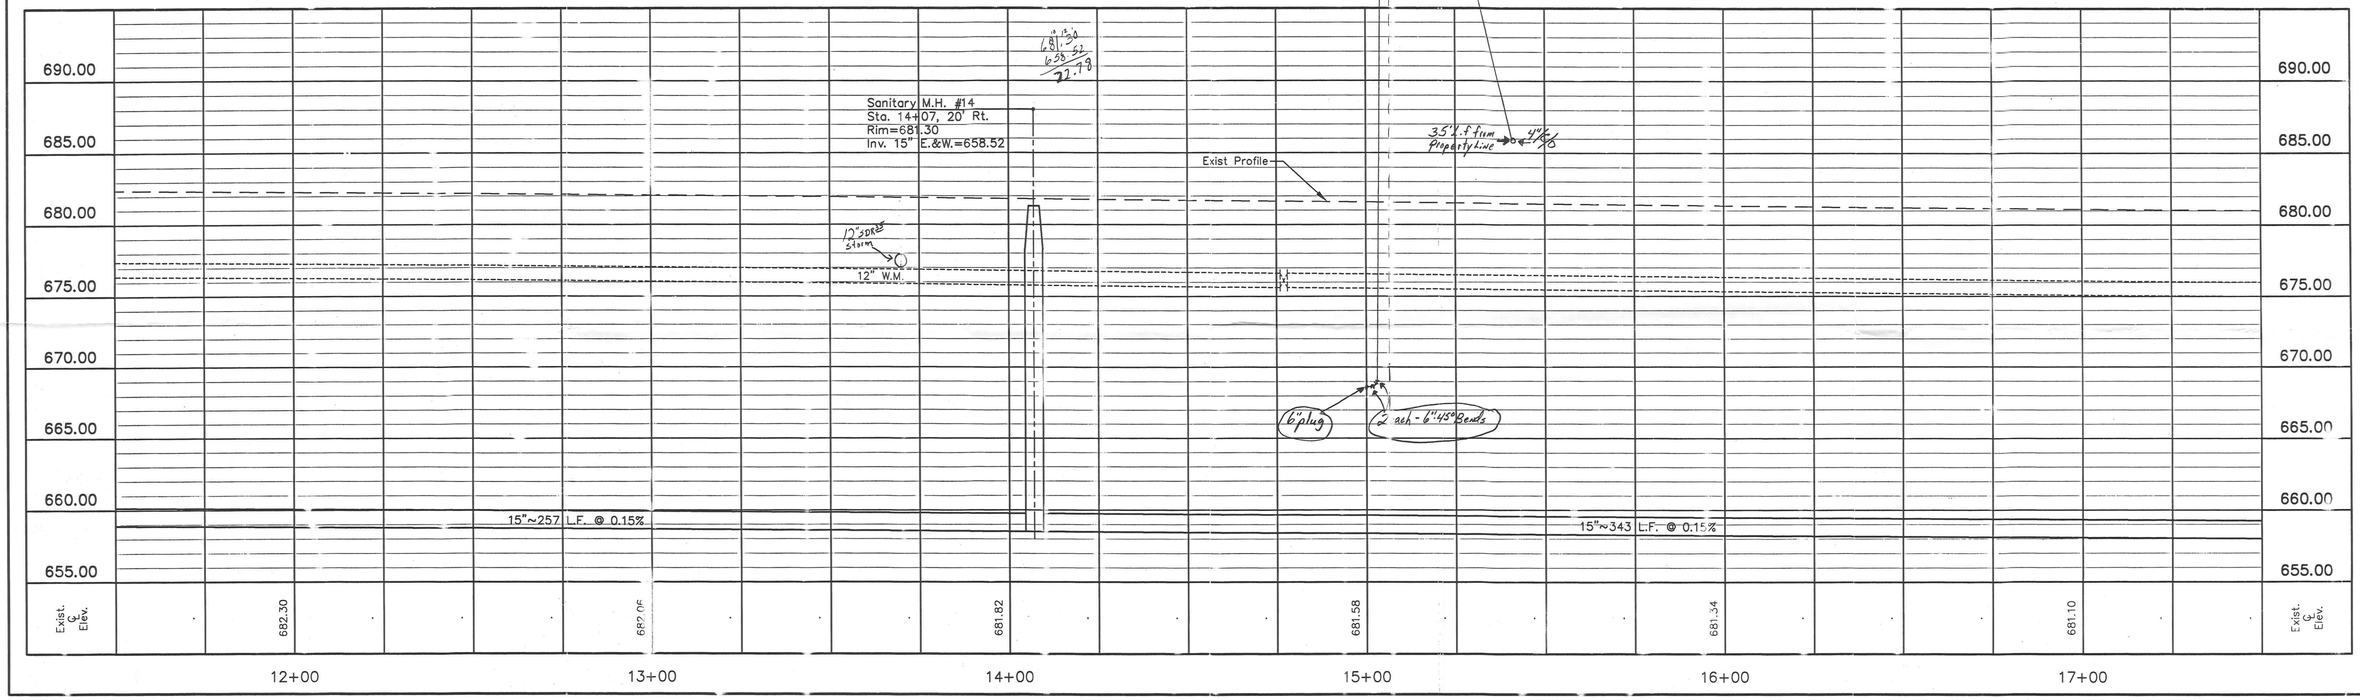

North Pointe Sanitary Sewer Construction: Plan And Profile Sta. 11+50 To Sta. 17+50

1055 AMERICAN RD. SANITARY SEWER TAP DETAIL

No.	Date	Revision	Chkd. By
.	.	.	

Plans Prepared By
City Of Napoleon
Engineering Department
Joseph R. Kleiner, P.E.
City Engineer

City Of Napoleon
Engineering Department
255 W. Riverview Ave., P.O. Box 151
Napoleon, Ohio 43545
Phone: (419) 592-4010
Fax: (419) 599-8393

North Pointe Sanitary Sewer Construction
Plan And Profile Sta. 11+50 To Sta. 17+50

Drawn By:	Approved By:	Drawing Name:
M.B.S.	J.R.K.	NPointeSanPP11

Date:	Scale:
12/27/01	1"=20' H 1"=5' V

Sheet 11 Of 25