LEGEND OF UTILITIES

EXISTING	PROPOSED
TREE OR SCHRUB	TREE OR SCHRUB
8" SANITARY SEWER @ 0.4%	4" SANITARY SEWER @ 0.4%
6" WATERLINE	2" WATERLINE
GAS LINE	GAS LINE
8" STORM SEWER @ 0.17%	8" STORM SEWER @ 0.17%
U.G. ELECTRIC	U.G. ELECTRIC
POINT ELEVATION AND CONTOUR LINE 675	678 677.98 PROPOSED POINT ELEVATION AND CONTOUR LINES

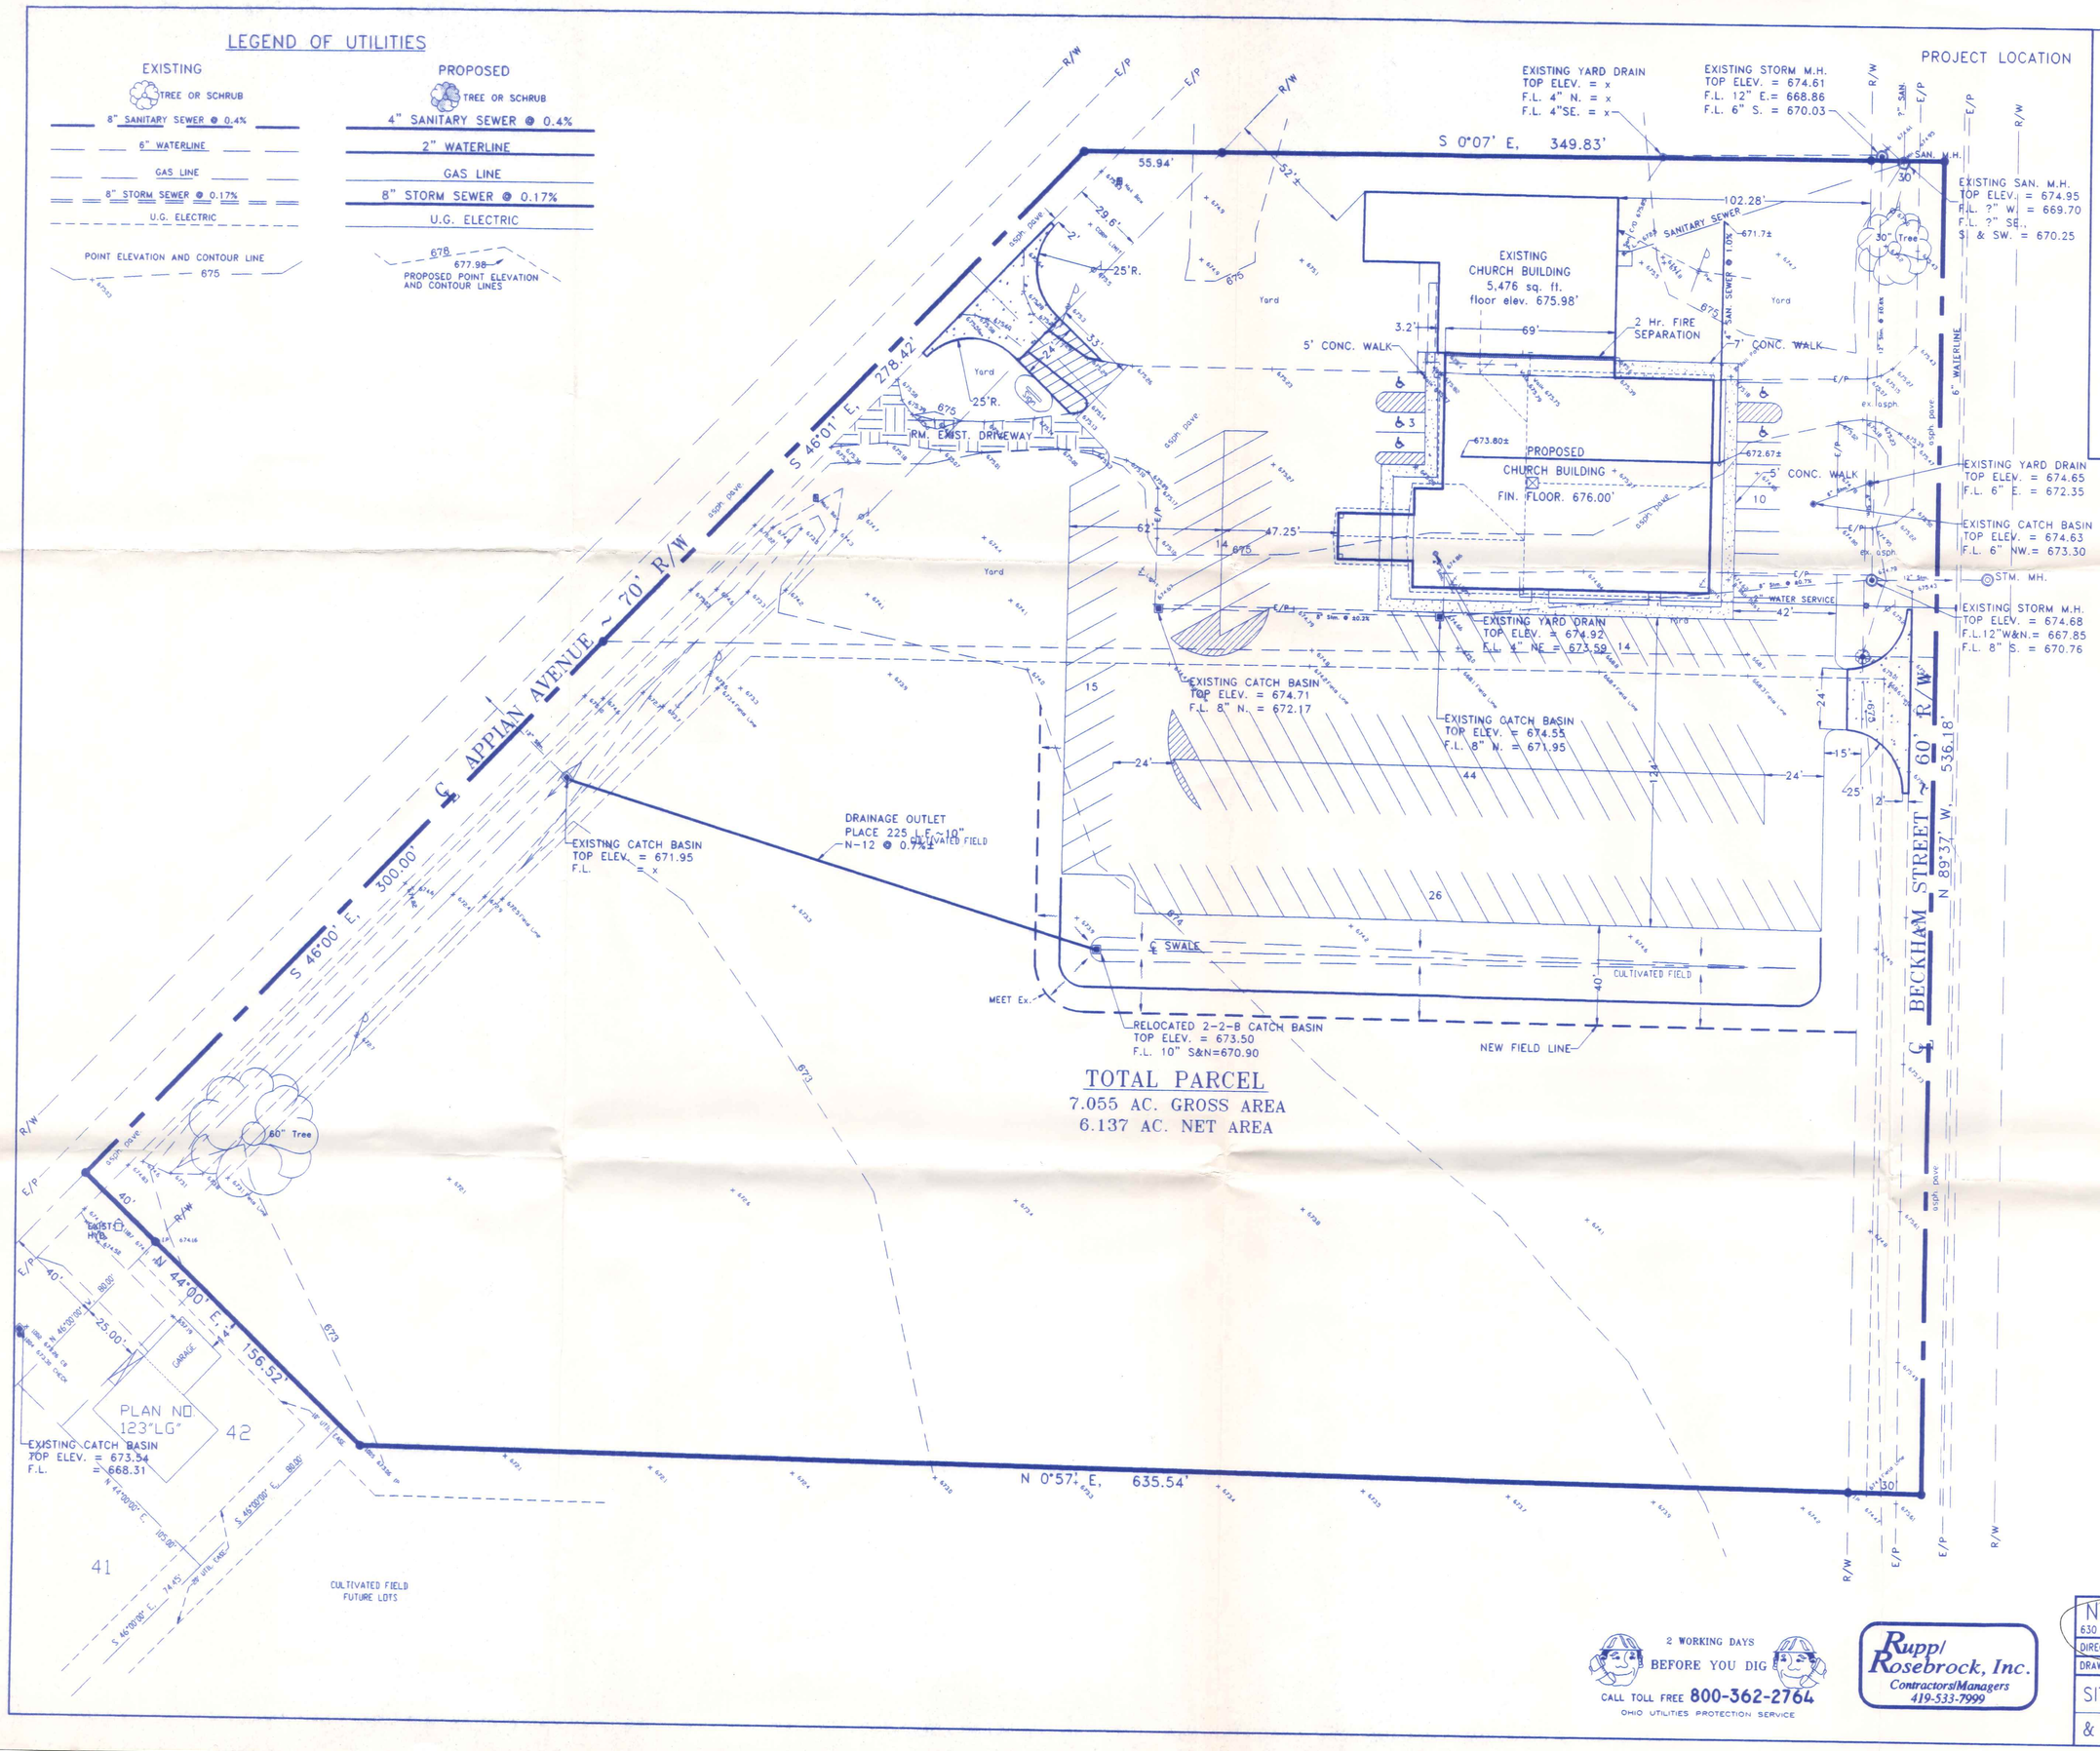

TOTAL PARCEL

7.055 AC. GROSS AREA
6.137 AC. NET AREA

LOCATION MA

Scale - Miles

BUILDING DATA:

EXISTING BUILDING~
USE GROUP: "A-4" ASSEMBLY/"E" EDUCATIONAL
CONSTRUCTION TYPE: 5-B
AREA: ALLOWABLE; 7,200 SQ. FT. (Table 503)
EXISTING; 5,476 SQ. FT.
PROPOSED; NO CHANGE
HEIGHT: ALLOWABLE; 20'-1 STORY
EXISTING; 15'±-1 STORY
MAXIMUM OCCUPANCY LOAD: 165 PERSONS (Estim
MAXIMUM EXIT ACCESS TRAVEL DISTANCE: 200' AL
130'±

PROPOSED BUILDING~
USE GROUP: "A-4" ASSEMBLY
CONSTRUCTION TYPE: 5-A/2-C
AREA: ALLOWABLE; 14,400 SQ. FT. (Table 503 2-
PROPOSED; 11,014 SQ. FT.
HEIGHT: ALLOWABLE; 20'-1 STORY (Table 503 5-
65' AUDITORIUMS (SECTI
30'-2 STORY (Table 503 2-
PROPOSED; 30' (AUDITORIUM)-1 STORY
MAXIMUM OCCUPANCY LOAD: 300 PERSONS (Estim
MAXIMUM EXIT ACCESS TRAVEL DISTANCE: 200' AL
75'± F

DESIGN LOADS: FLOOR; MIN. 125 psf. LIVE plus DEAD
ROOF; 20 psf. LIVE LOAD plus DEAD
10 psf. COLLATERAL LOAD
25 psf. GROUND SNOW LOAD
EXPOSURE FACTOR = 0.7
IMPORTANCE FACTOR = 1.
WIND; EXPOSURE "B", 80 mph wind
IMPORTANCE FACTOR = 1.
SEISMIC DATA: ZONE 1
Av: 0.06
Aa: 0.058
HAZARD GROUP: II
PERFORMANCE CATEGORY: B
SOIL PROFILE TYPE: S4
BASIC STRUCTURAL SYSTEM:
STEEL BLDG: 3
R:
Co
OTHER BLDG: 1
R:
Co
ANALYSIS PROCEDURE: ELF, (1
SOIL BEARING CAPACITY: 2,000 p.s.f. (Class 4 Soils)

GENERAL NOTES:

1) ALL WORK AND MATERIAL SHALL BE IN ACCORDAN REQUIREMENTS OF THE CITY OF NAPOLEON. SEE GENERAL NOTES ON SHEET 3.
2) TOTAL NUMBER OF PARKING SPACES = 126 WITH DESIGNATED FOR HANDICAPPED. A MIN. OF 1 HA SPACE SHALL BE DESIGNATED AS VAN ACCESSIBLE

Scale - Feet

PART OF THE NW 1/4, SECTION 19, T-5-N, R-7-E, HARRISON TOWNSHIP, HENRY COUNTY, CITY OF NAPOLEON STATE OF OHIO

2 WORKING DAYS BEFORE YOU DIG
CALL TOLL FREE 800-362-2764
OHIO UTILITIES PROTECTION SERVICE

Rupp/Rosebrock, Inc.
Contractors/Managers
419-533-7999

NAPOLEON CHURCH OF THE NAZ
630 APPIAN AVENUE

DIRECTORY: C:\ND\RUPPROSE	FILE NAME: NAZARENE\SITE
DRAWN BY: R.D.S. ~ dba: NEW DIMENSIONS	
SITE PLAN, LOCATION MAP & BUILDING DATA	

REVIS
SCALE
DATE
DRAW