637 APPIAN AVE.

DATE: 8-17-11

INSTALLED BY: EUGENE DETMER (HOMEOWNER)

INSPECTED BY: MARTY CROSSLAND

1" = 20'

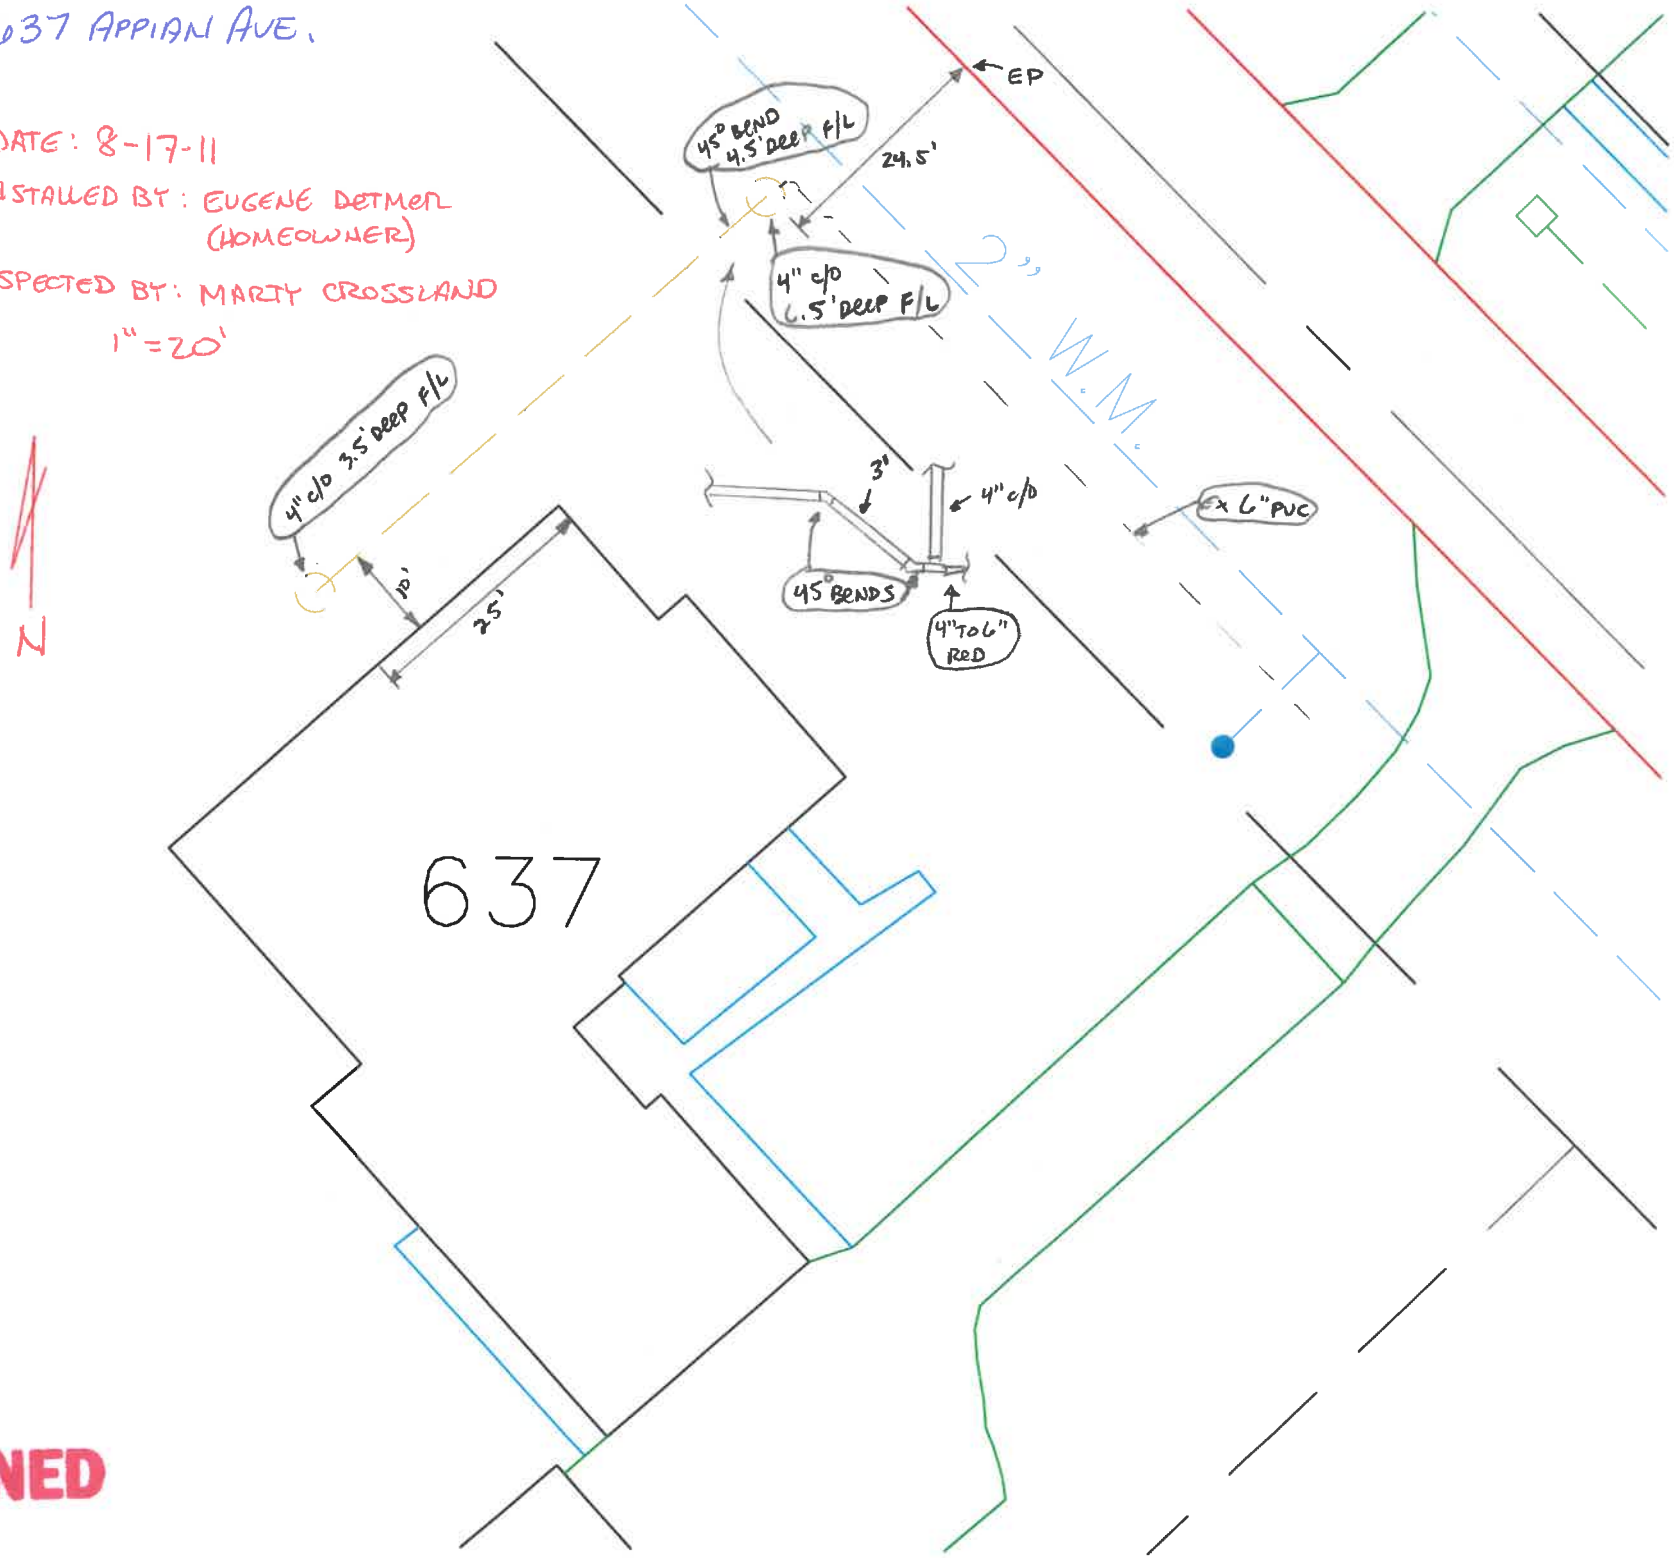

SCANNED