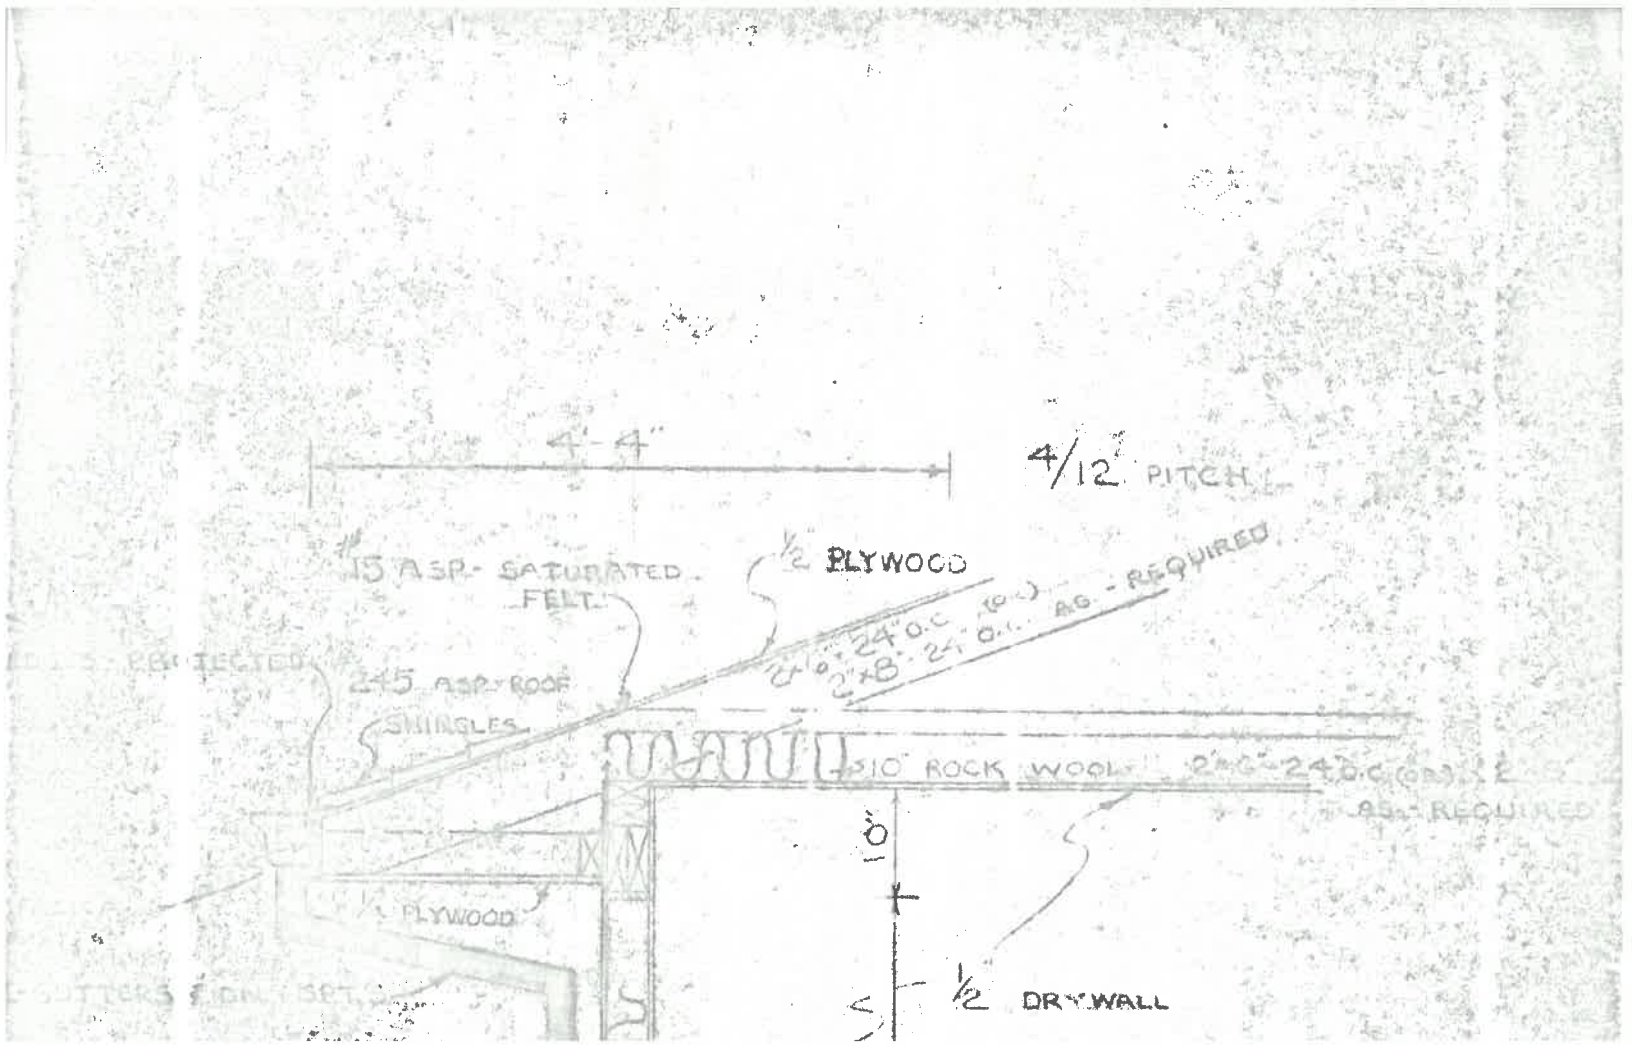
4'-4"
4/12 PITCH
#15 ASP- SATURATED FELT
1/2 PLYWOOD
2"x8" 24" O.C. AS - REQUIRED
245 ASP ROOF SHINGLES
10" ROCK WOOL
AS - REQUIRED
10"
PLYWOOD
1/2 DRYWALL