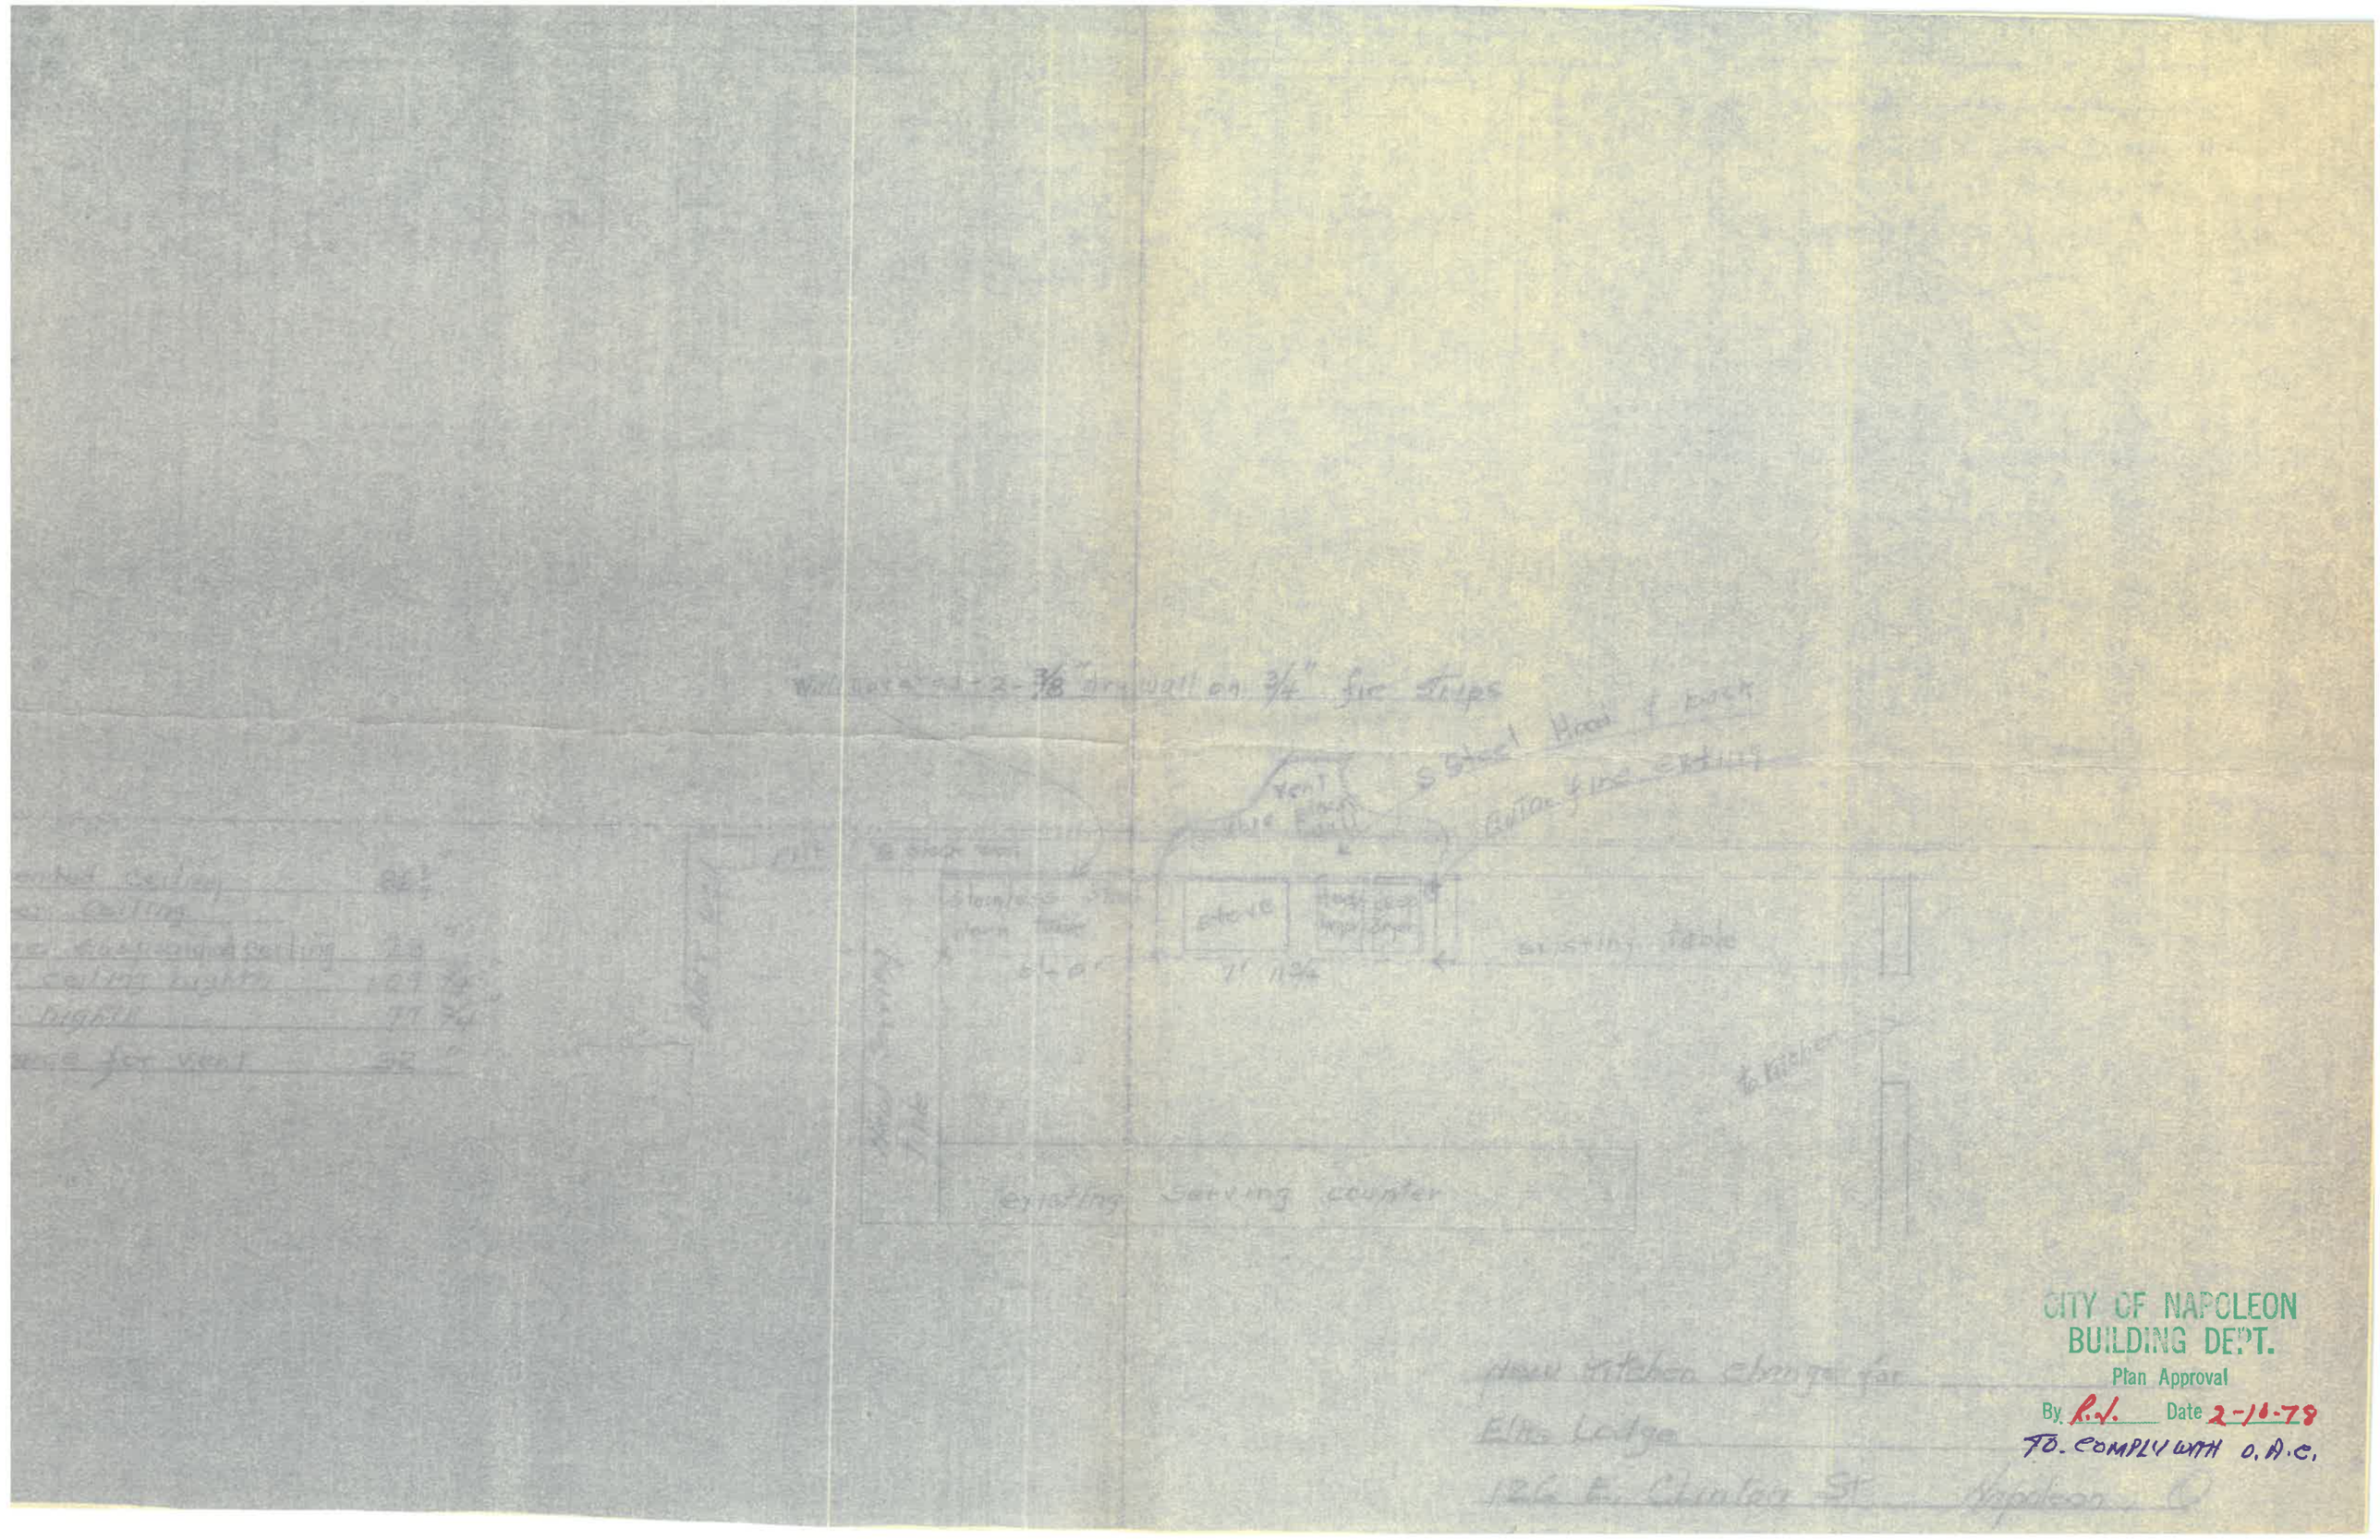
existing serving counter
existing table
CITY OF NAPOLEON
BUILDING DEPT.
Plan Approval
By R.J. Date 2-16-79
TO COMPLY WITH O.B.C.