SITE PLAN
for
BECK'S CONSTRUCTION CO.

LOT 10, CRIPPLE CREEK SUBDIV.,
CITY OF NAPOLEON, OHIO.

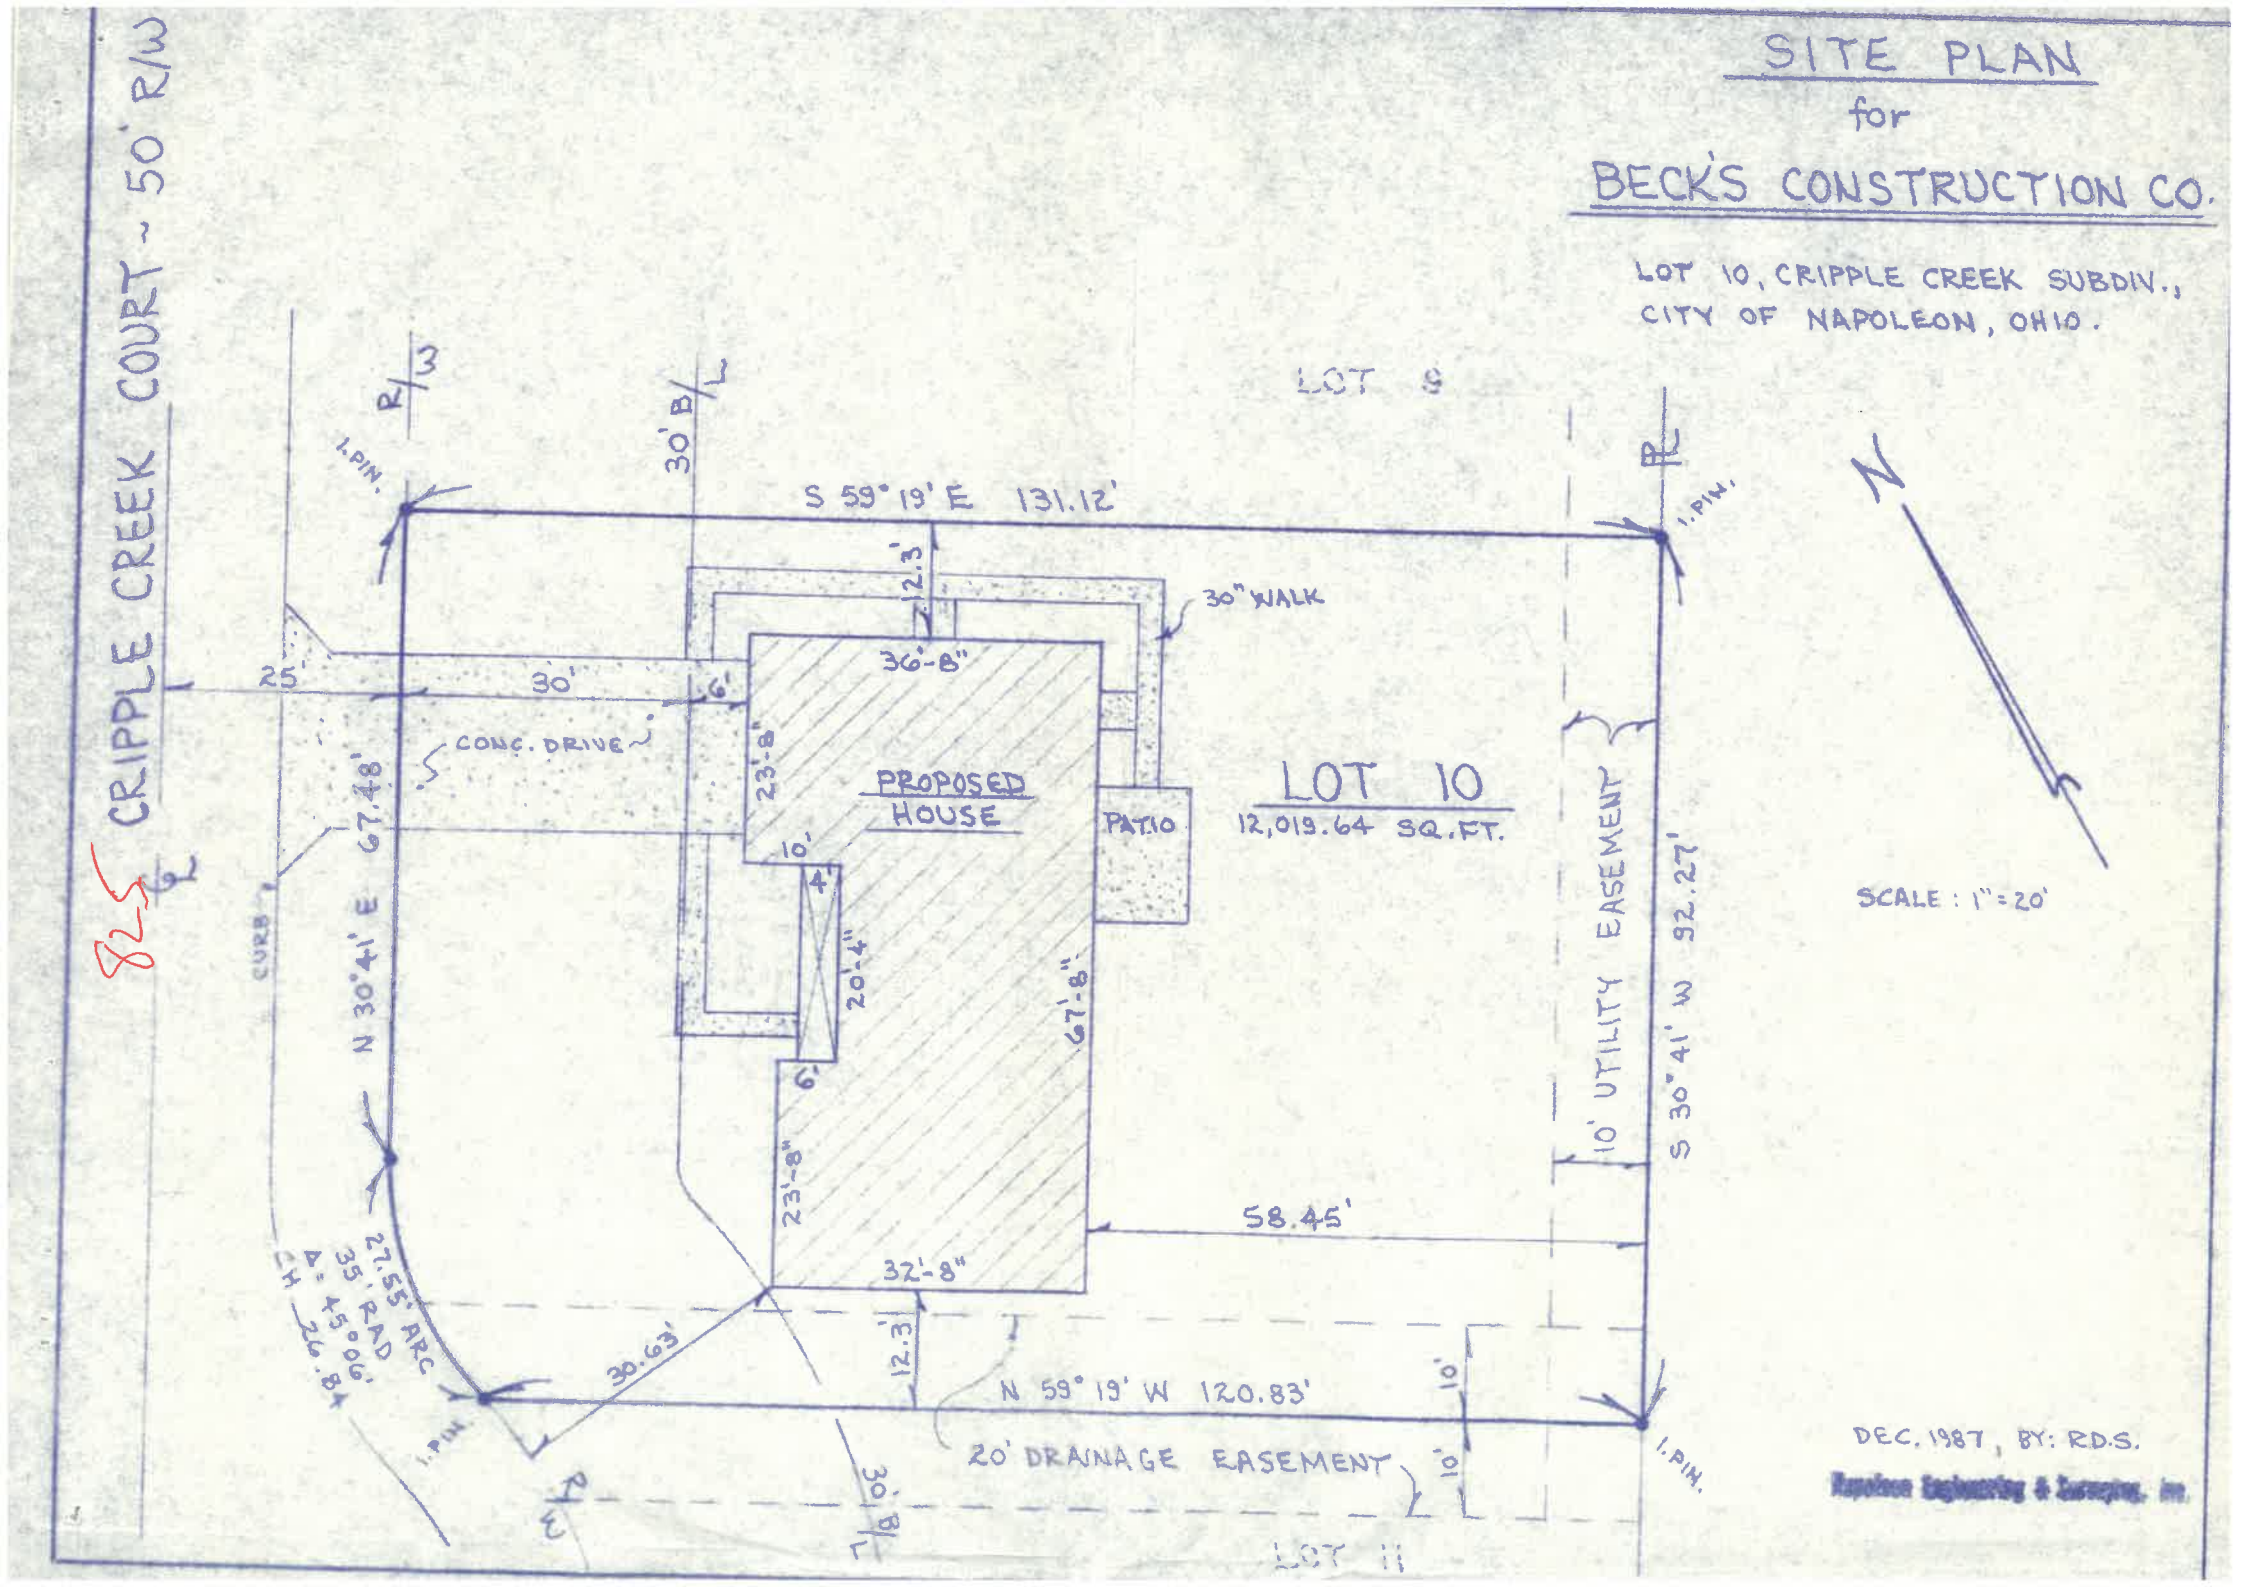

DEC. 1987, BY: R.D.S.

Napoleon Engineering & Surveying, Inc.