DATE: 11-25-15
INSTALLED BY: HOMEOWNER
INSPECTED BY: MARTY GROSSLAND
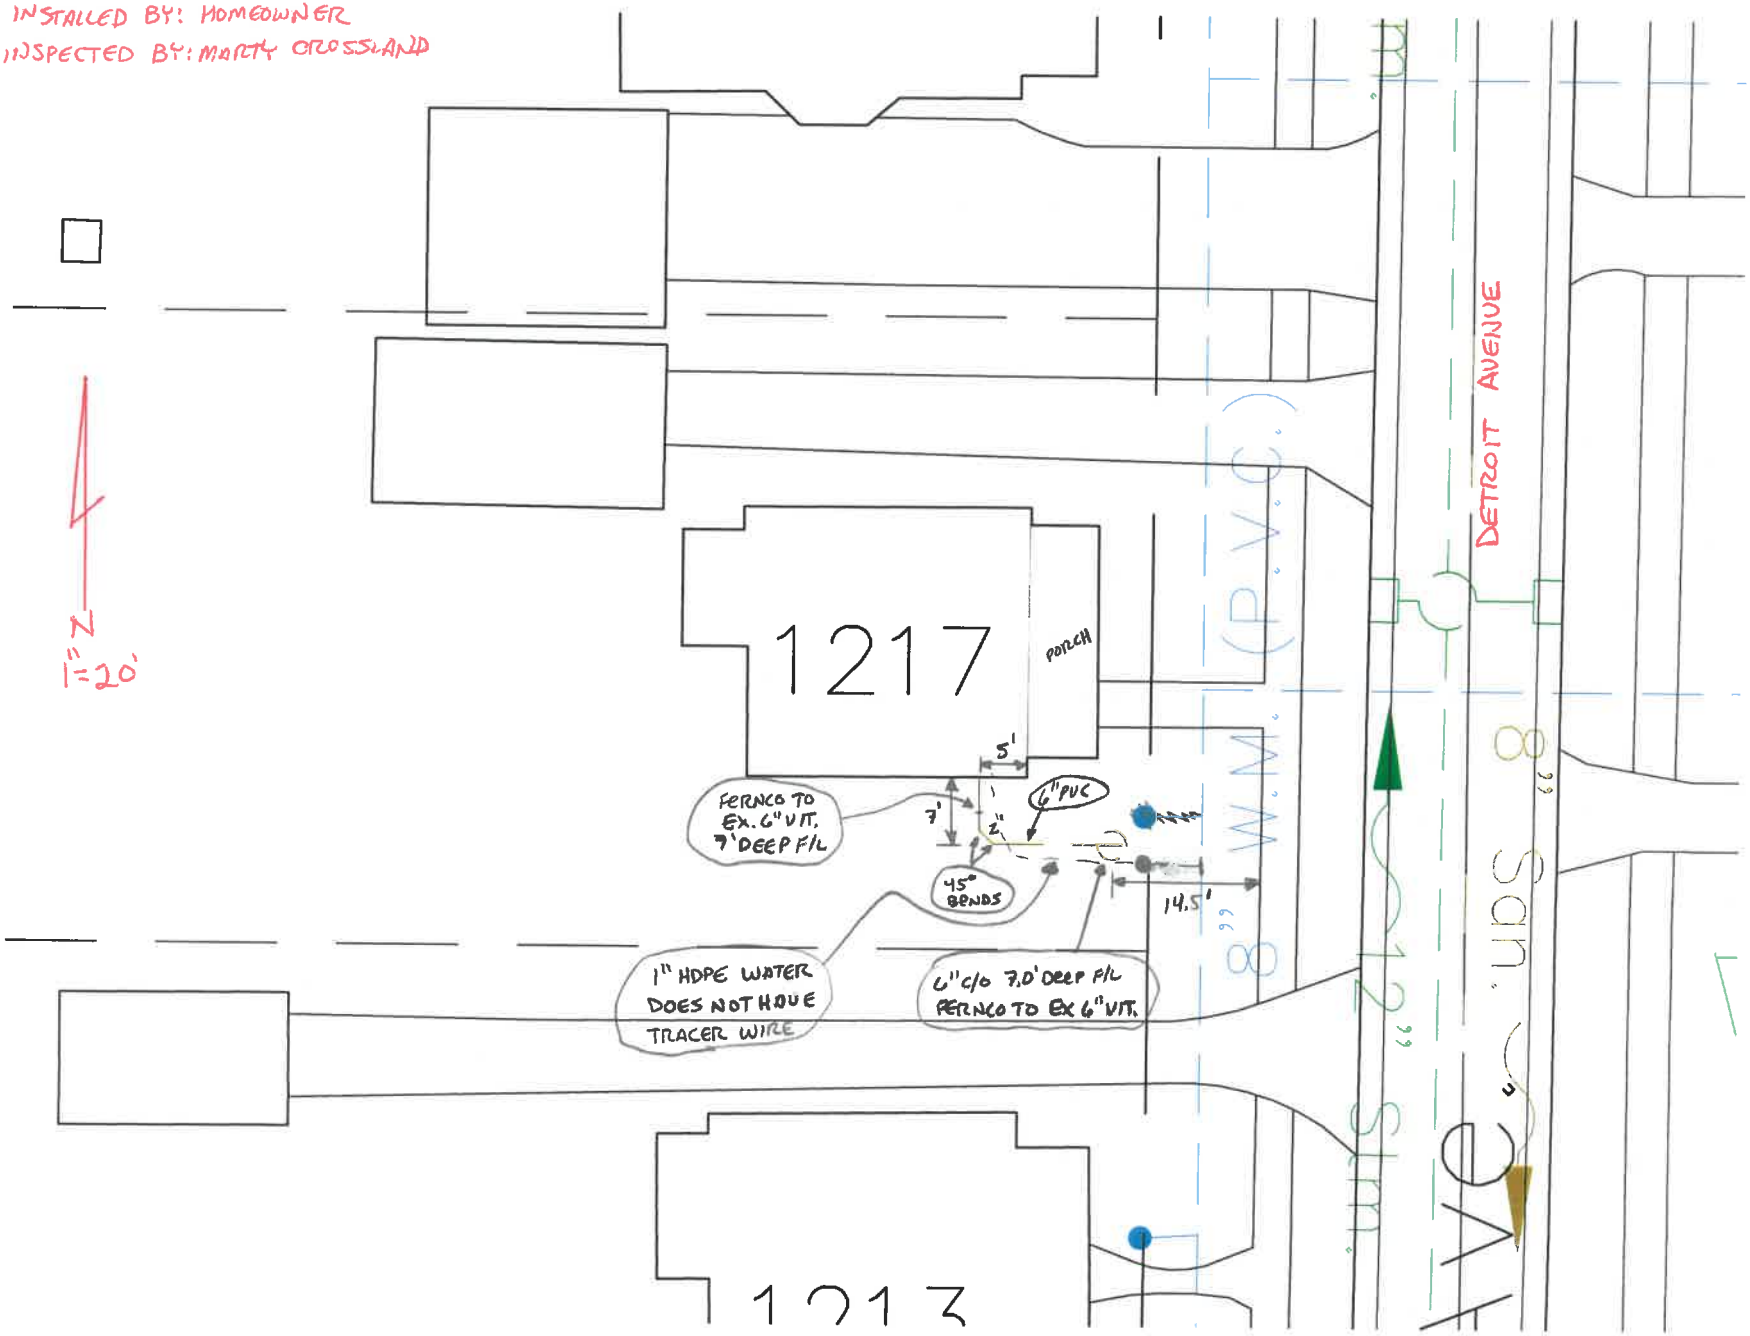
1217 DETROIT AVENUE