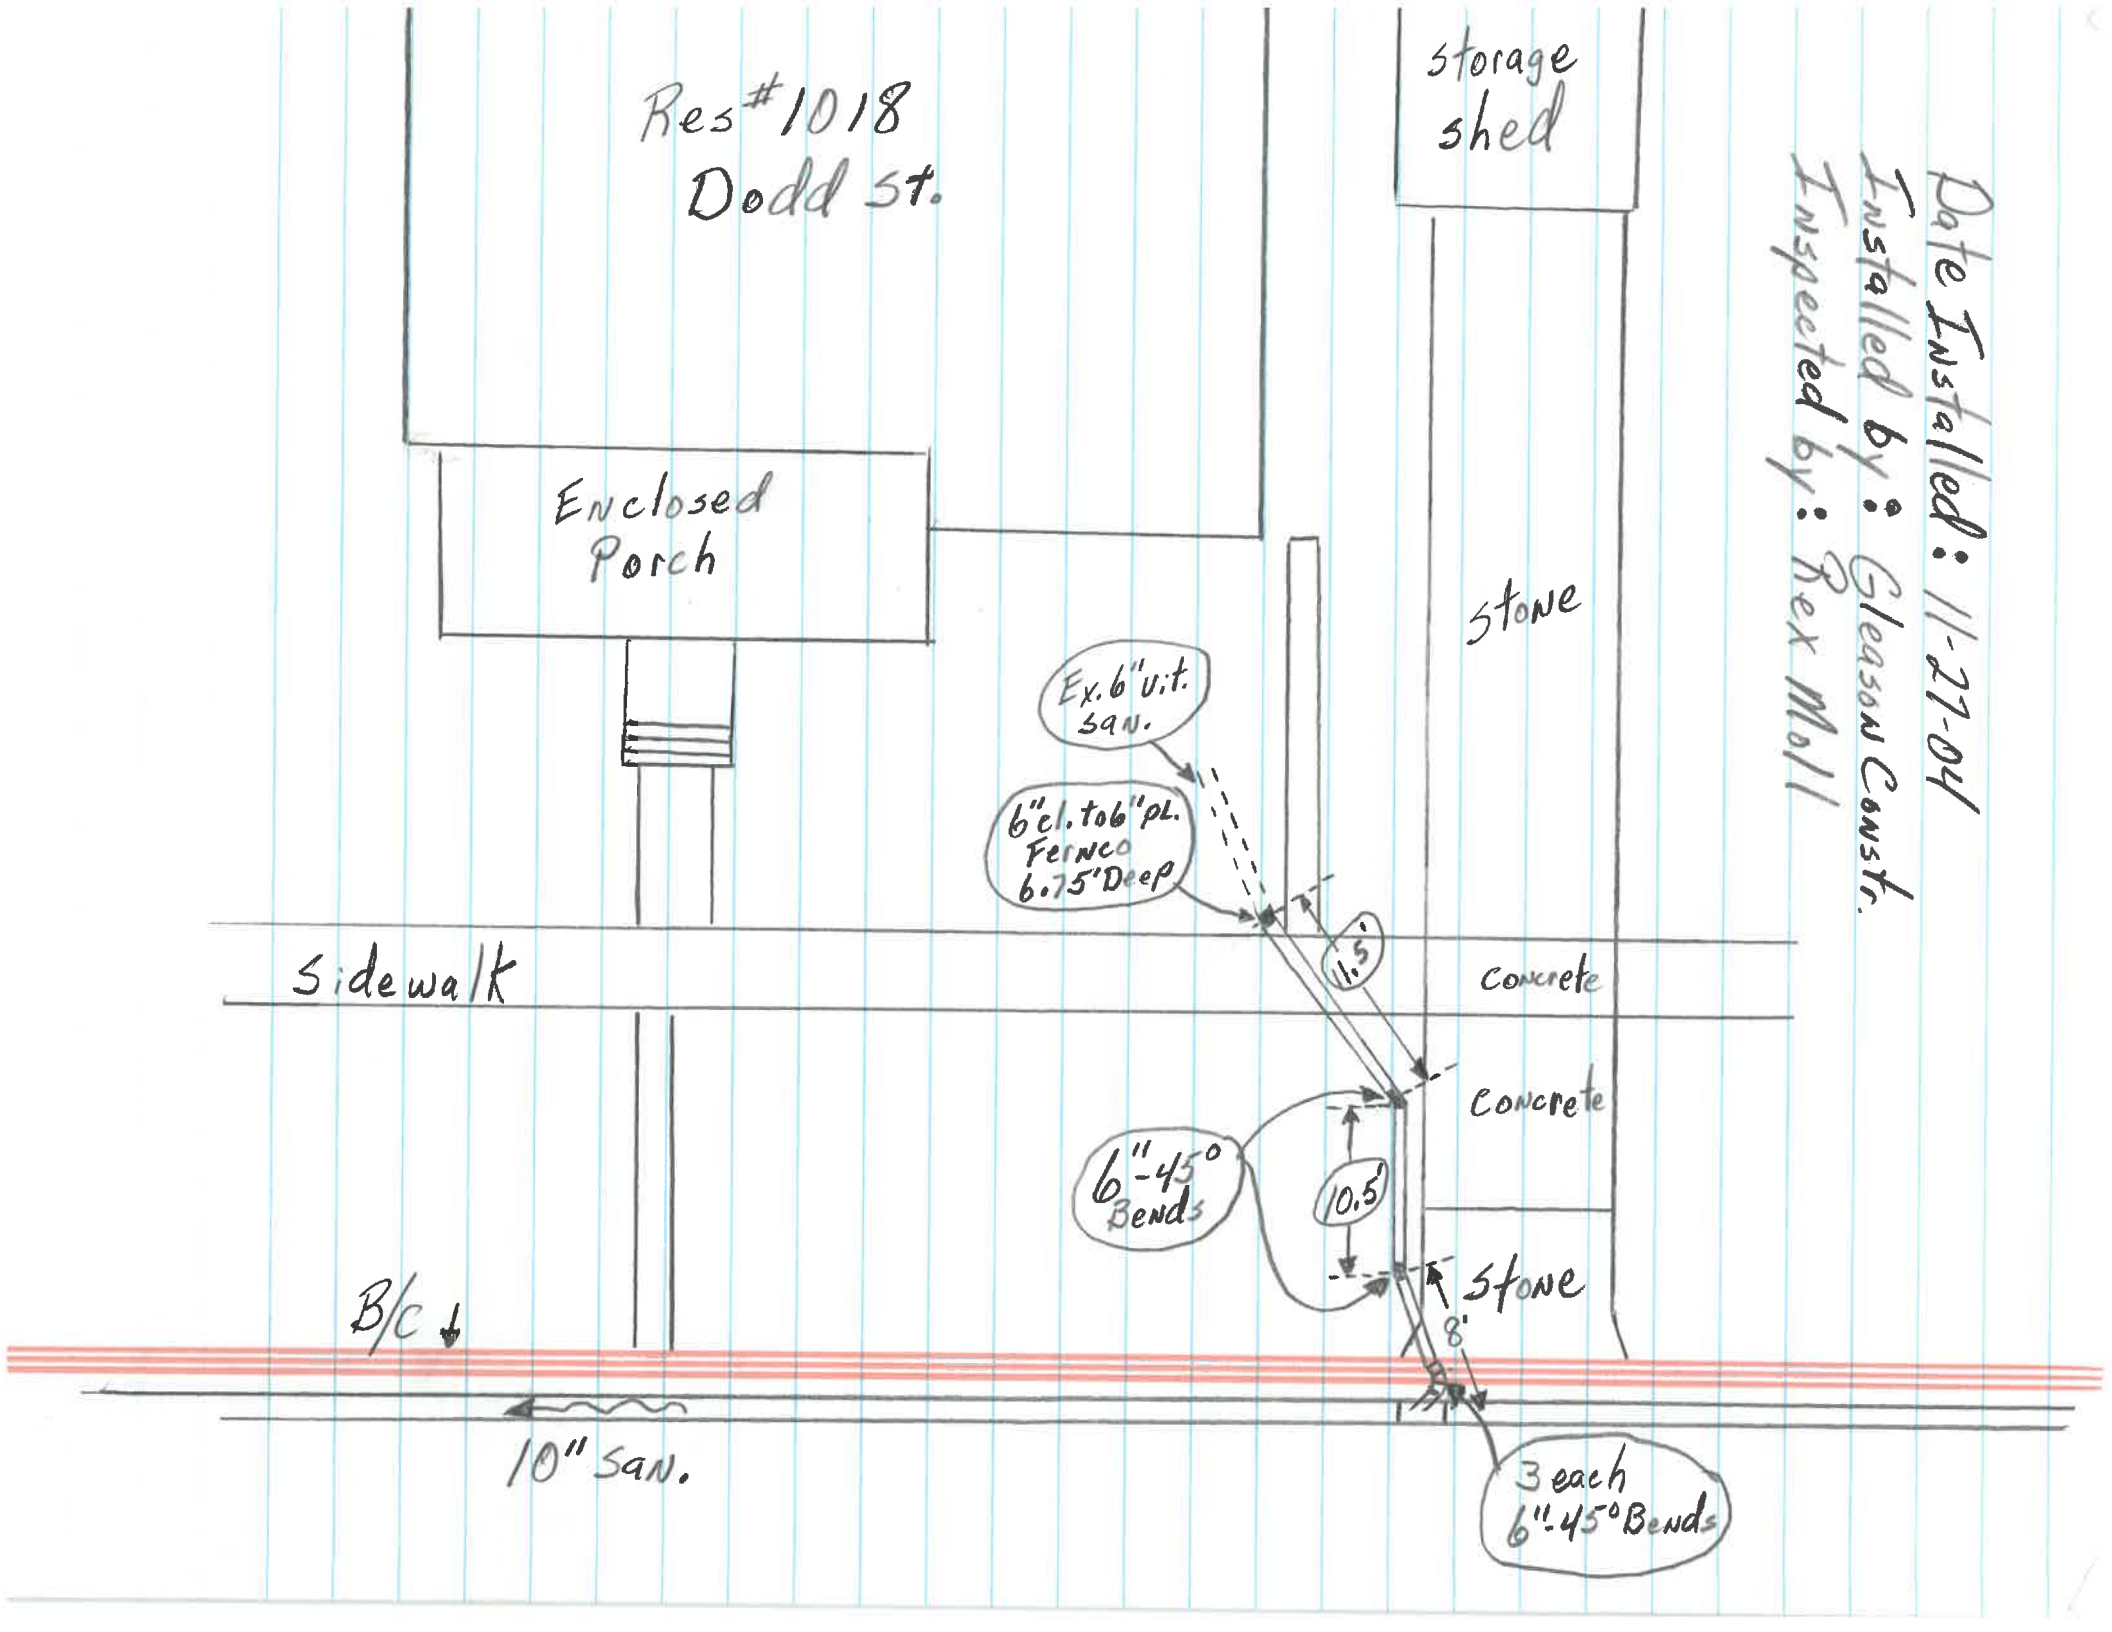
Res# 1018
Dodd St.
storage shed
Enclosed Porch
stone
Ex. 6" u.t. san.
6" cl. to 6" pl. Ferneo 6.75' Deep
Sidewalk
11.5'
concrete
concrete
6"-45° Bends
10.5'
stone
8'
B/C
10" san.
3 each 6"-45° Bends
Date Installed: 11-27-04
Installed by: Gleason Constr.
Inspected by: Rex Moll