Res# 1021
Dodd ST.
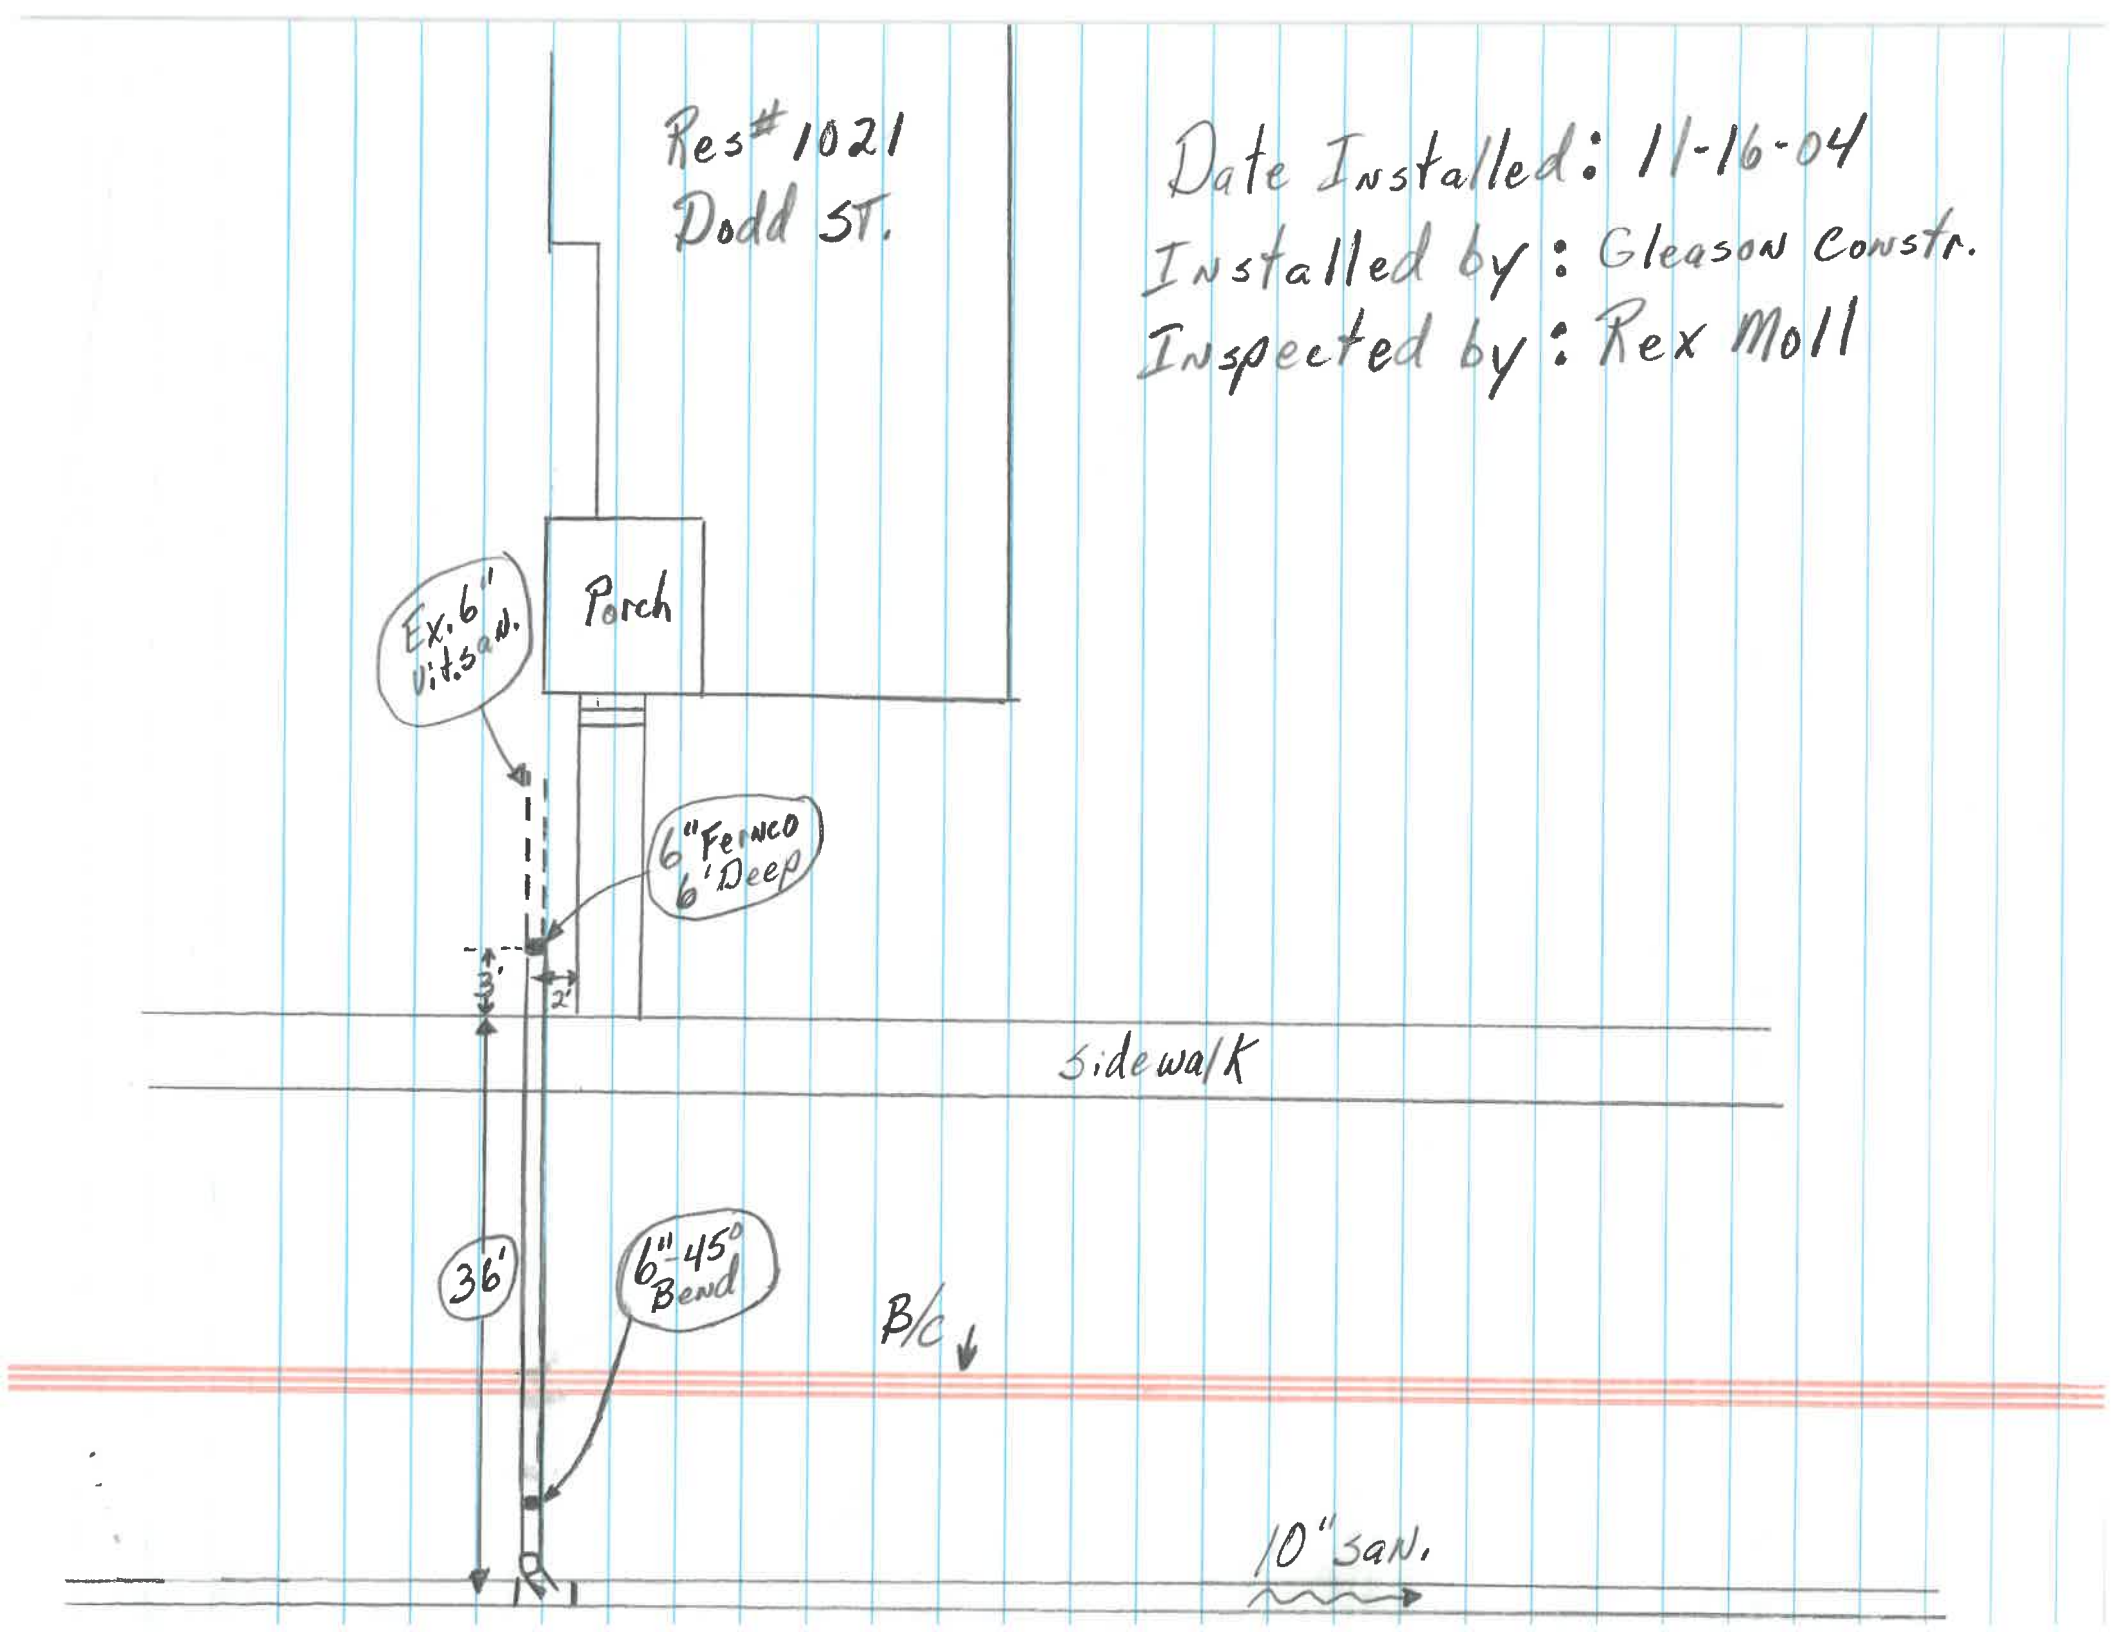
Date Installed: 11-16-04
Installed by: Gleason Constr.
Inspected by: Rex Moll