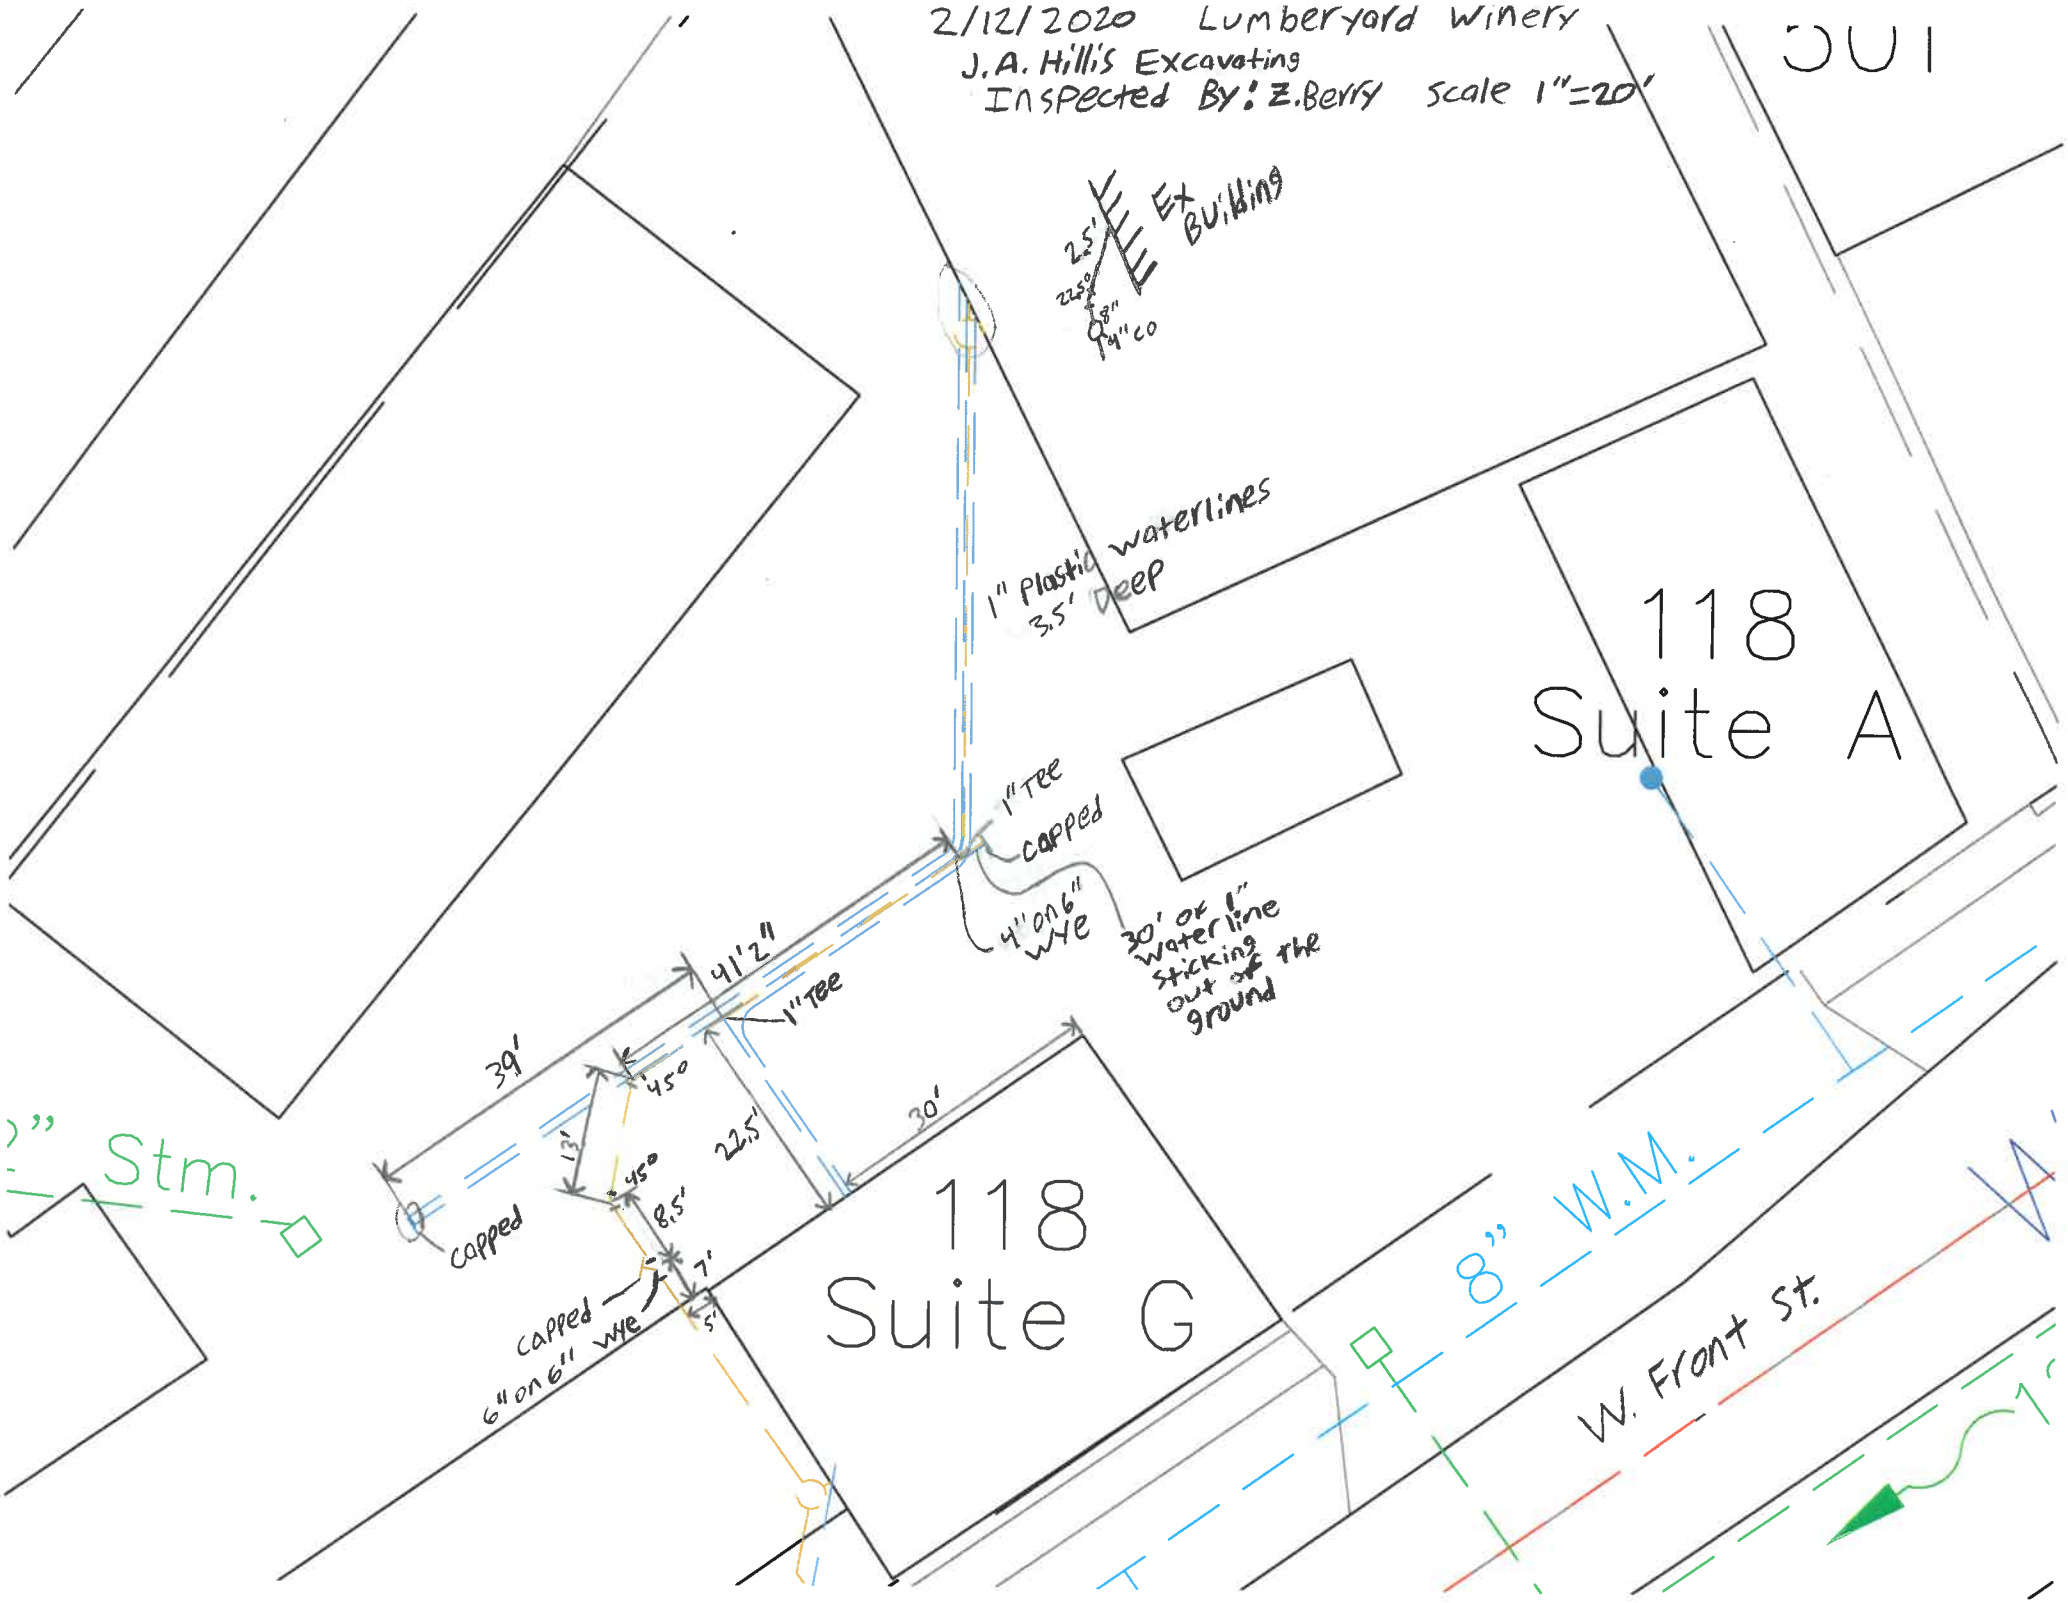2/12/2020 Lumberyard Winery
J.A. Hill's Excavating
Inspected By: Z. Berry Scale 1"=20'