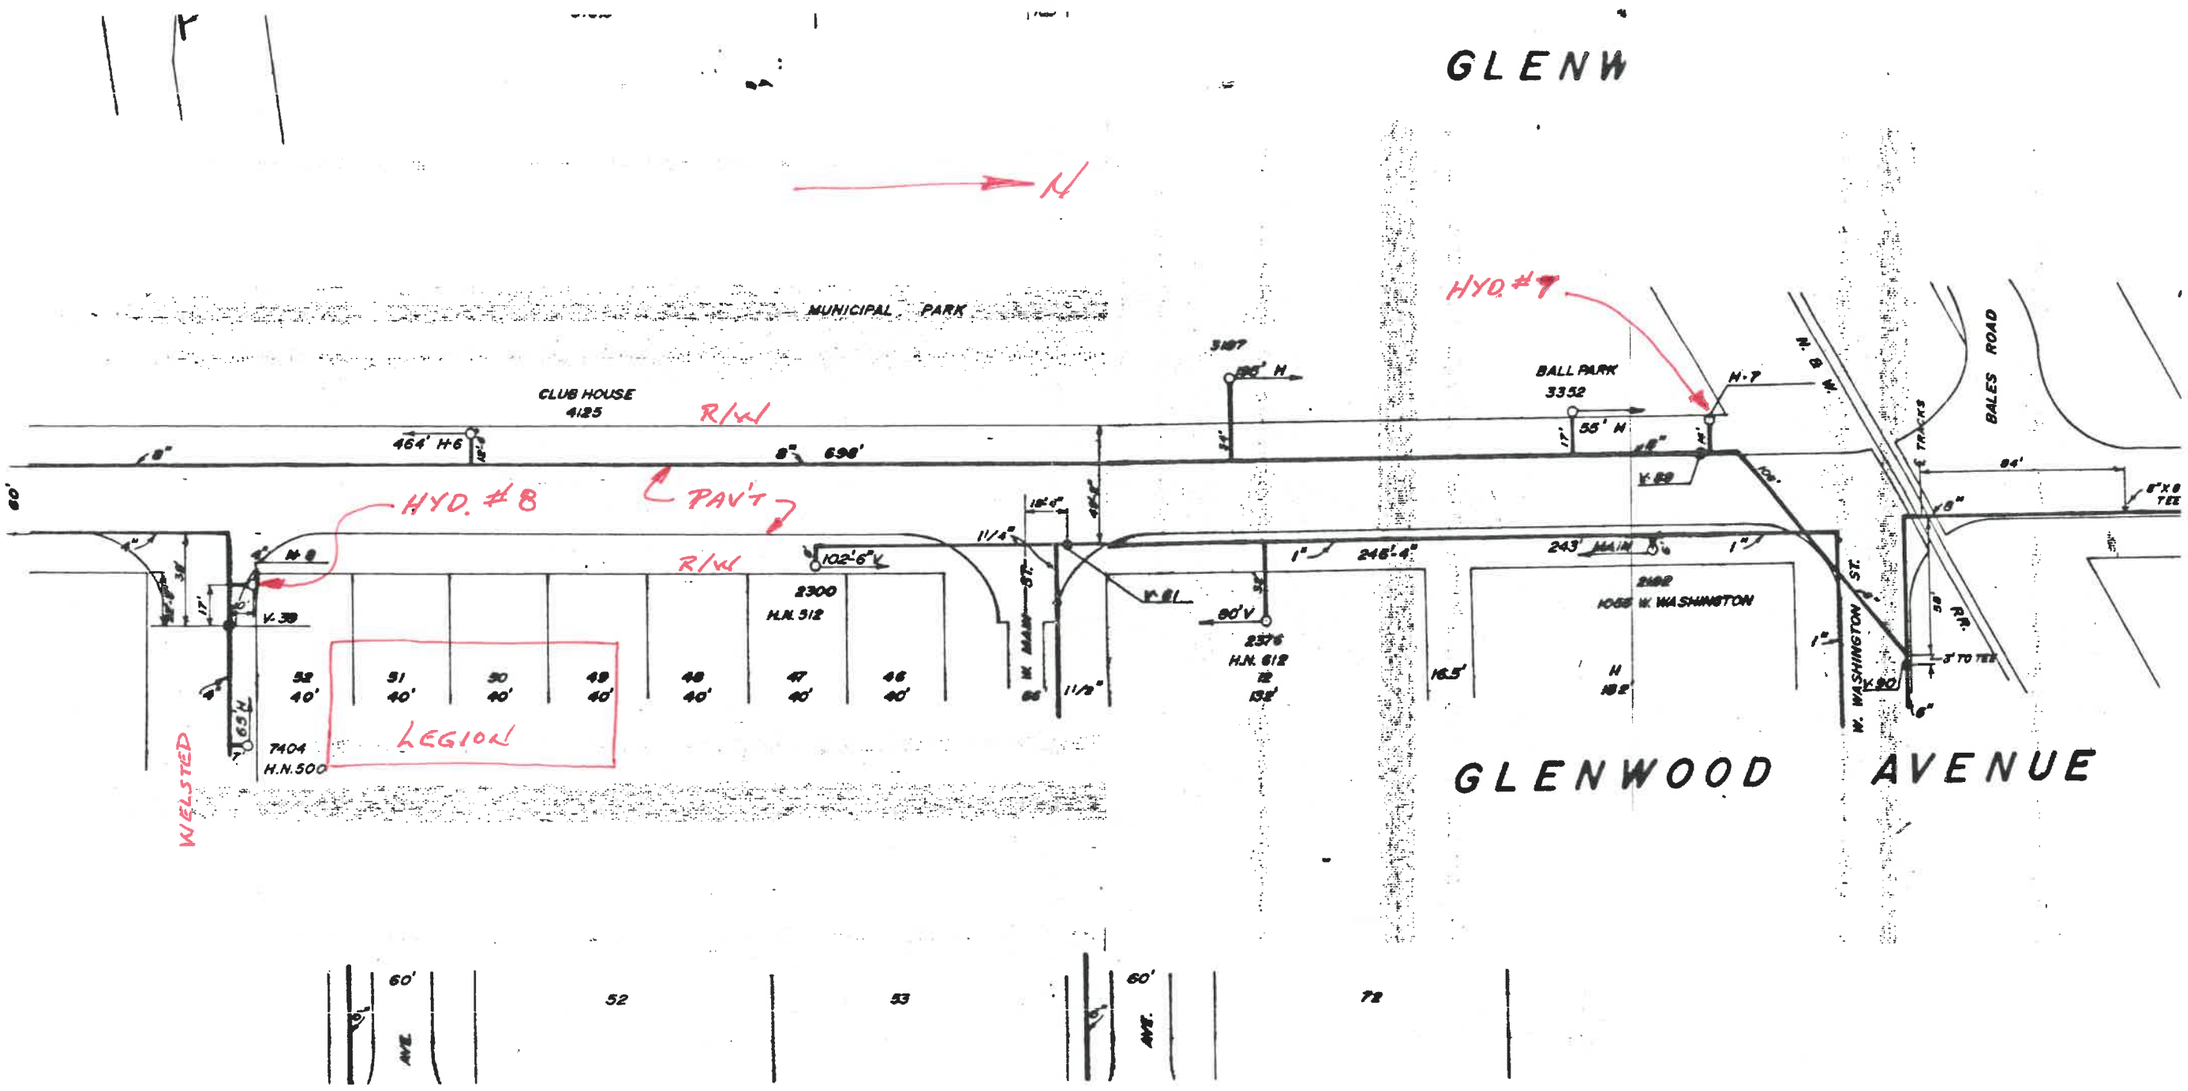

500 Glenwood Ave

W. MAIN ST.
GLENWOOD AVE.
NEW SIDEWALK
5'-0" WIDE
EXISTING
BUILDING
TO BE
RAZED
NEW
BUILDING
22'
27'
To Back
18'
13'-0"
78'-0"
29'-0"
12'-4"
40'-8"
32'-0"
EXISTING PAVED
DRIVE & PARKING
FH
UP
N

New Sanitary Sewer for Annex

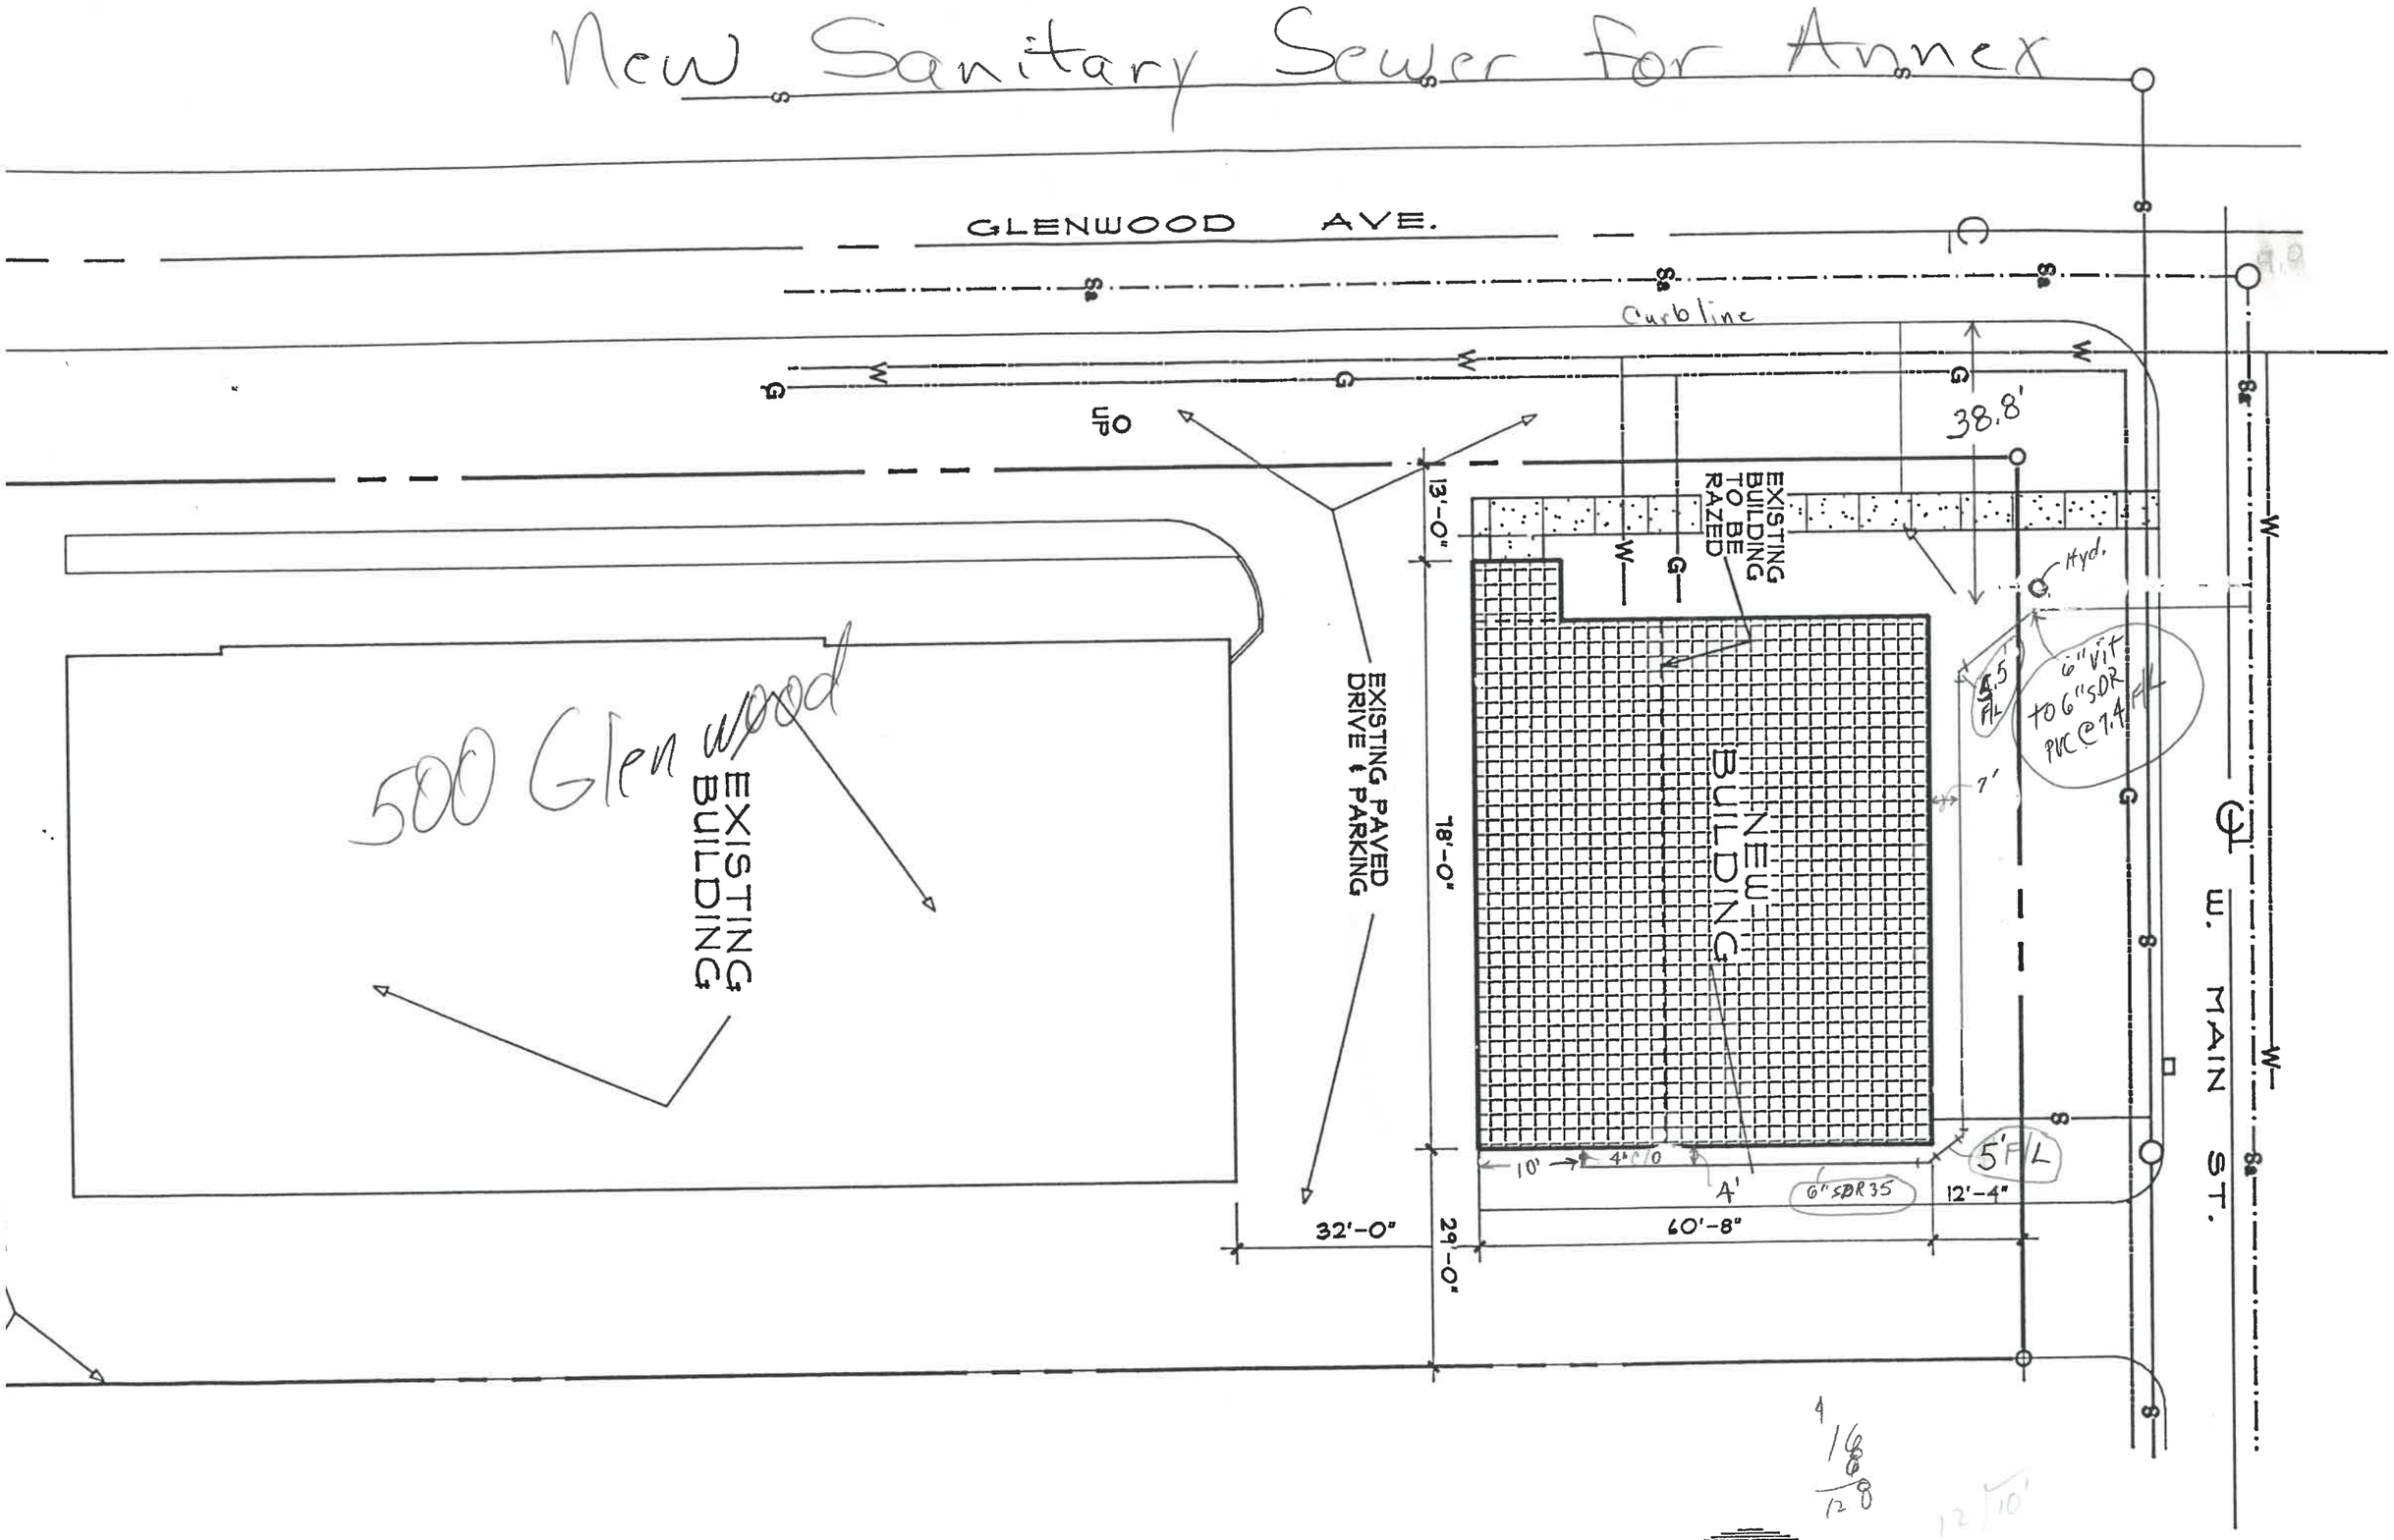

4
16
8
12
8

12 10'