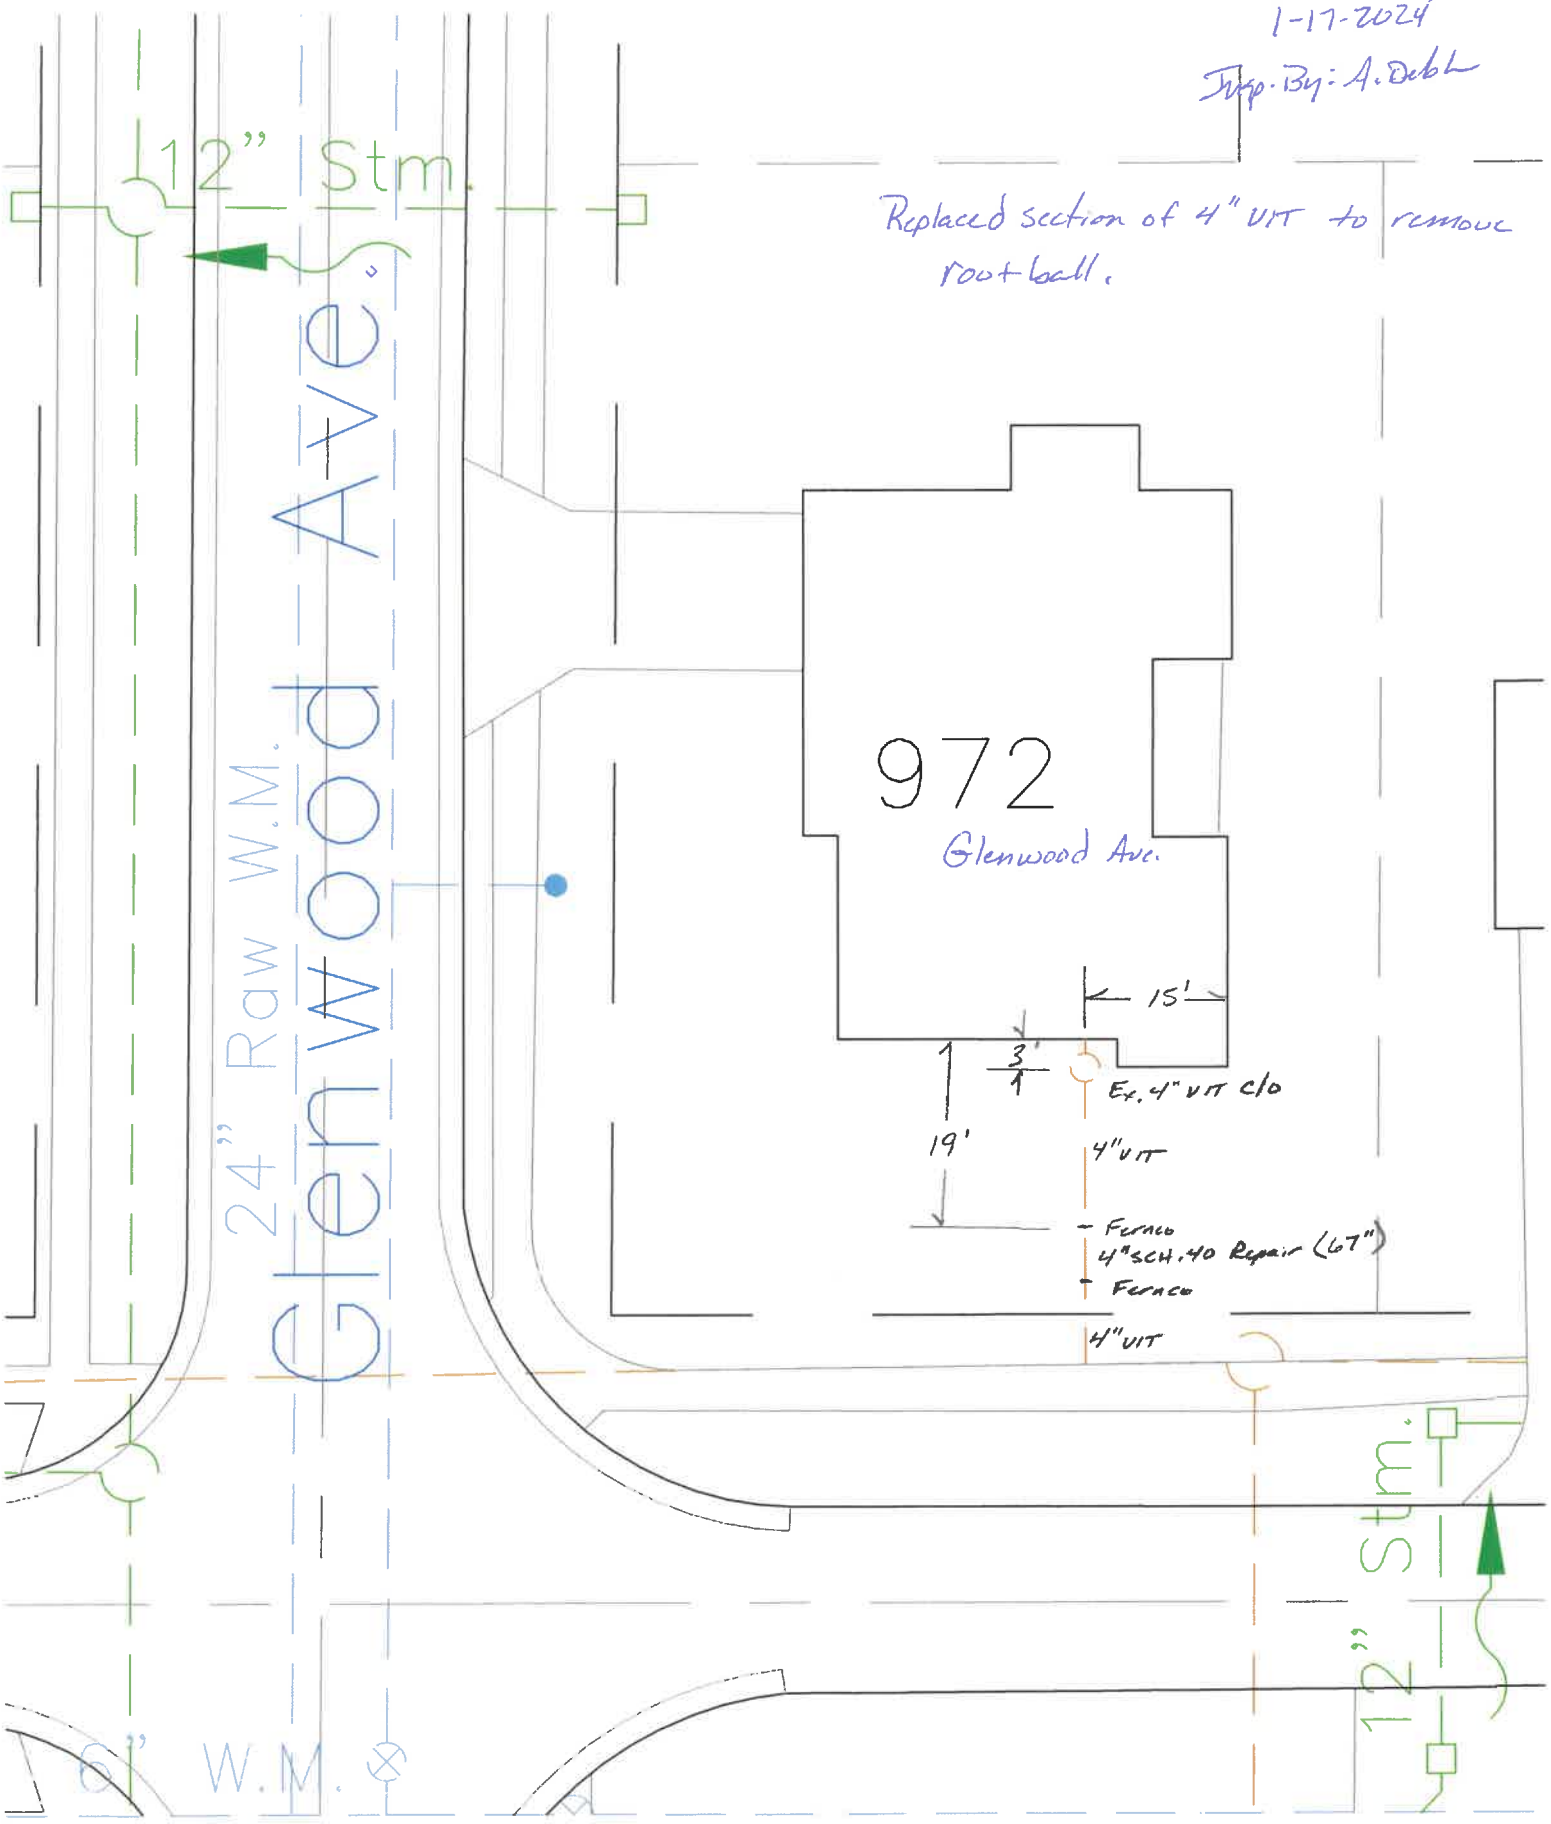
1"=20'
RSM Services
1-17-2024
Drwg. By: A. Dabl
12" Stm.
Replaced section of 4" VIT to remove root ball.
24" Raw W.M.
Glenwood Ave.
972
Glenwood Ave.
15'
3'
1'
Ex. 4" VIT c/o
19'
4" VIT
Fence
4" SCH. 40 Repair (67')
Fence
4" VIT
12" Stm.
6" W.M.