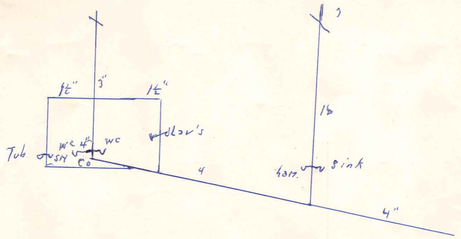

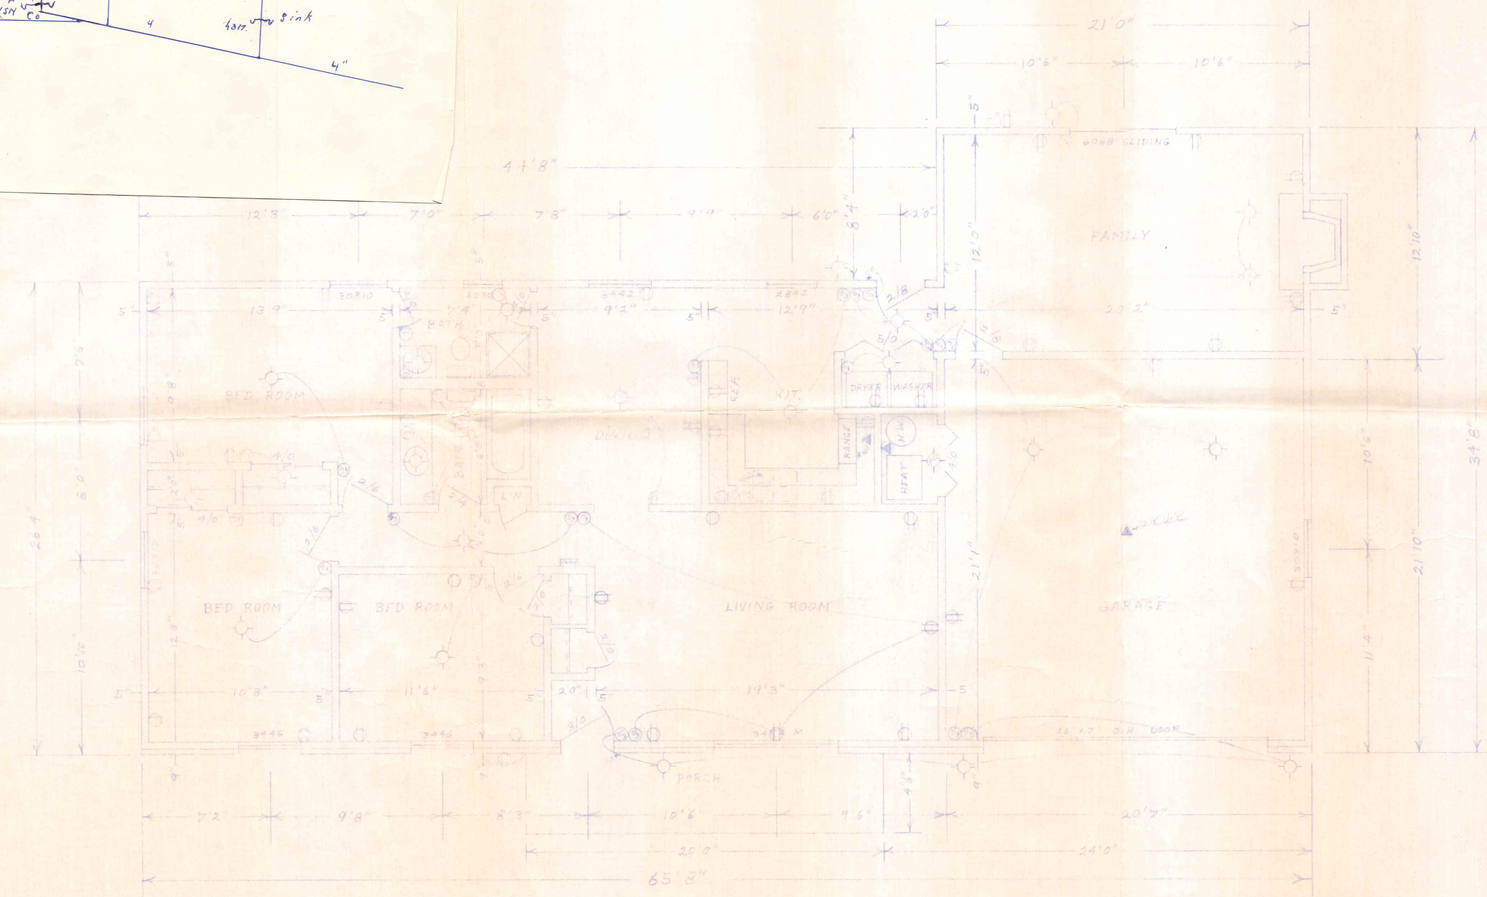

FLOOR PLAN

SCALE 1/4" = 1'0"

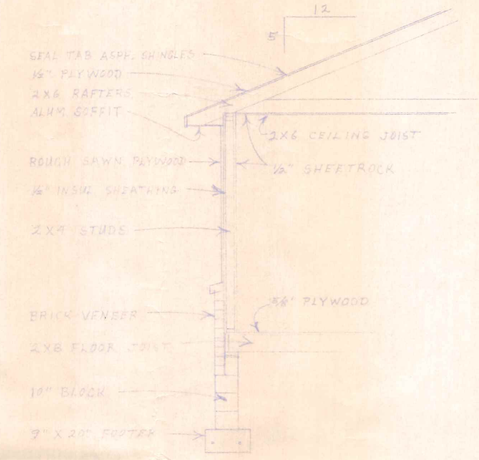

WALL SECTION - FRONT

SCALE 3/8" = 1'0"

NORTH ELEVATION

SOUTH ELEVATION

REAR ELEVATION

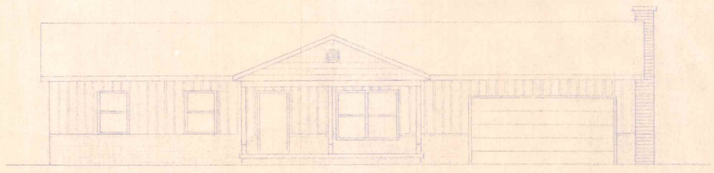

FRONT ELEVATION

906 W. Graceway

RAUSCH LUMBER CO.
NAPOLEON, OHIO

SPEC. 4