APPLICATION FOR PERMIT TO TAP SEWER

(Print or Type)

Owner CHARLES HOLLSTEIN

Address 110 JAHNS

Contractor BECK'S CONSTRUCTION

Address 11-622 6Rd M Tel. 592-8307

NO. —

BLDG. PERMIT —

PERMIT FEE $ —

DATE PAID —

for office use only

LOCATION OF CONNECTION

Street and No. 110 JAHNS Sanitary X Storm

Lot No. Subdivision Majestic Hgts Size of Tap 6"

Size and Type of Sewer ALL WORK MUST BE INSPECTED

I certify that the sewer will be used only as indicated and no other Drainage will be connected.

Date Signature

owner-builder agent

do not write below this line

INSPECTION RECORD

Date Inspected 5-29-80 Size and Type of Sewer 4" PVC

Location FRONT Depth SEE DRWG. Type of Test N/A

Inspected and Approved By: Bruce Wienandt 5-29-80

Inspector Date

Additional Information

Send copy to: BECK'S CONST.

SKETCH OF INSTALLATION

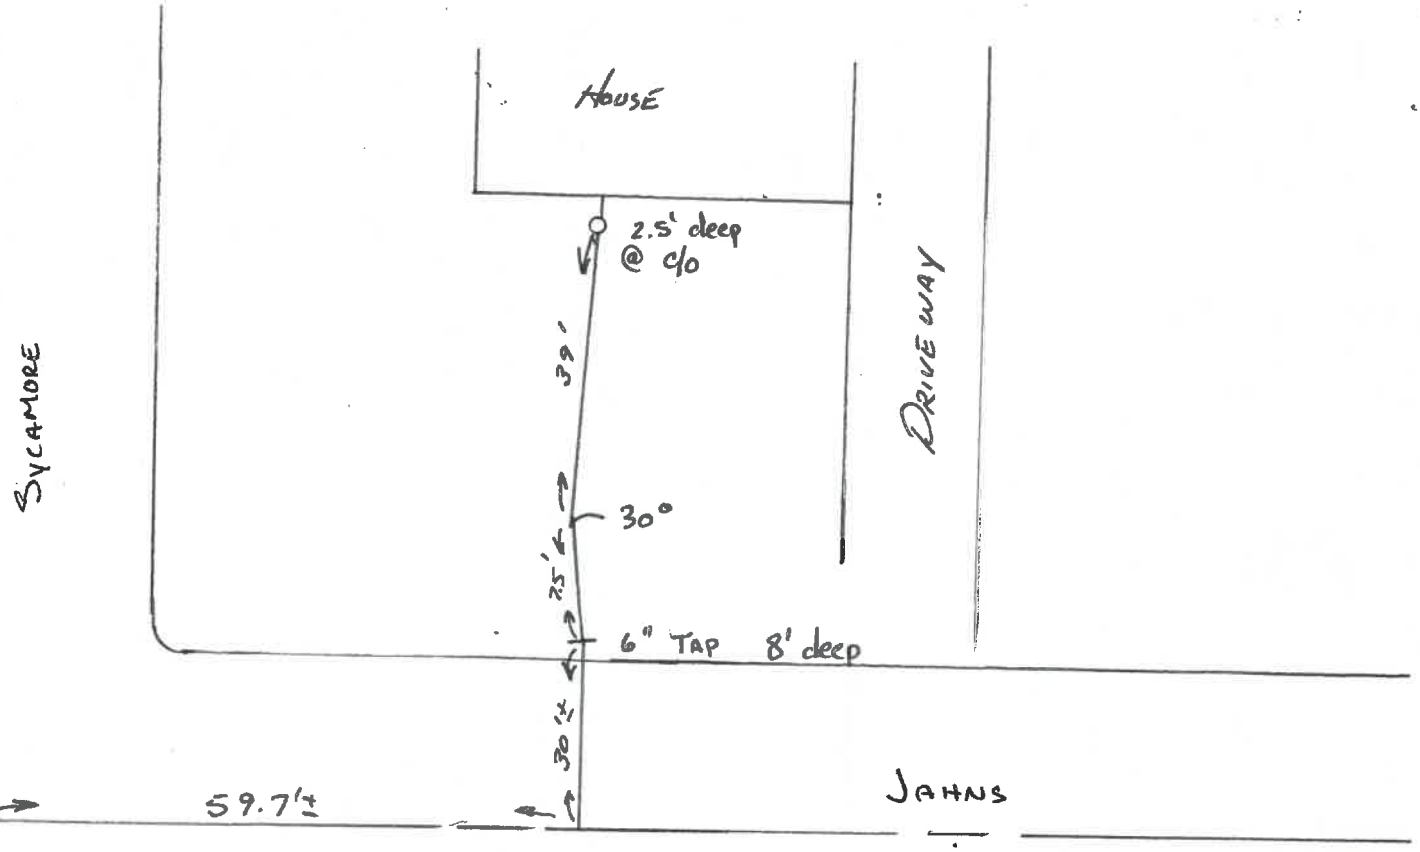

White-Applicant Yellow-Building Dept. Pink-Clerk-Treasurer