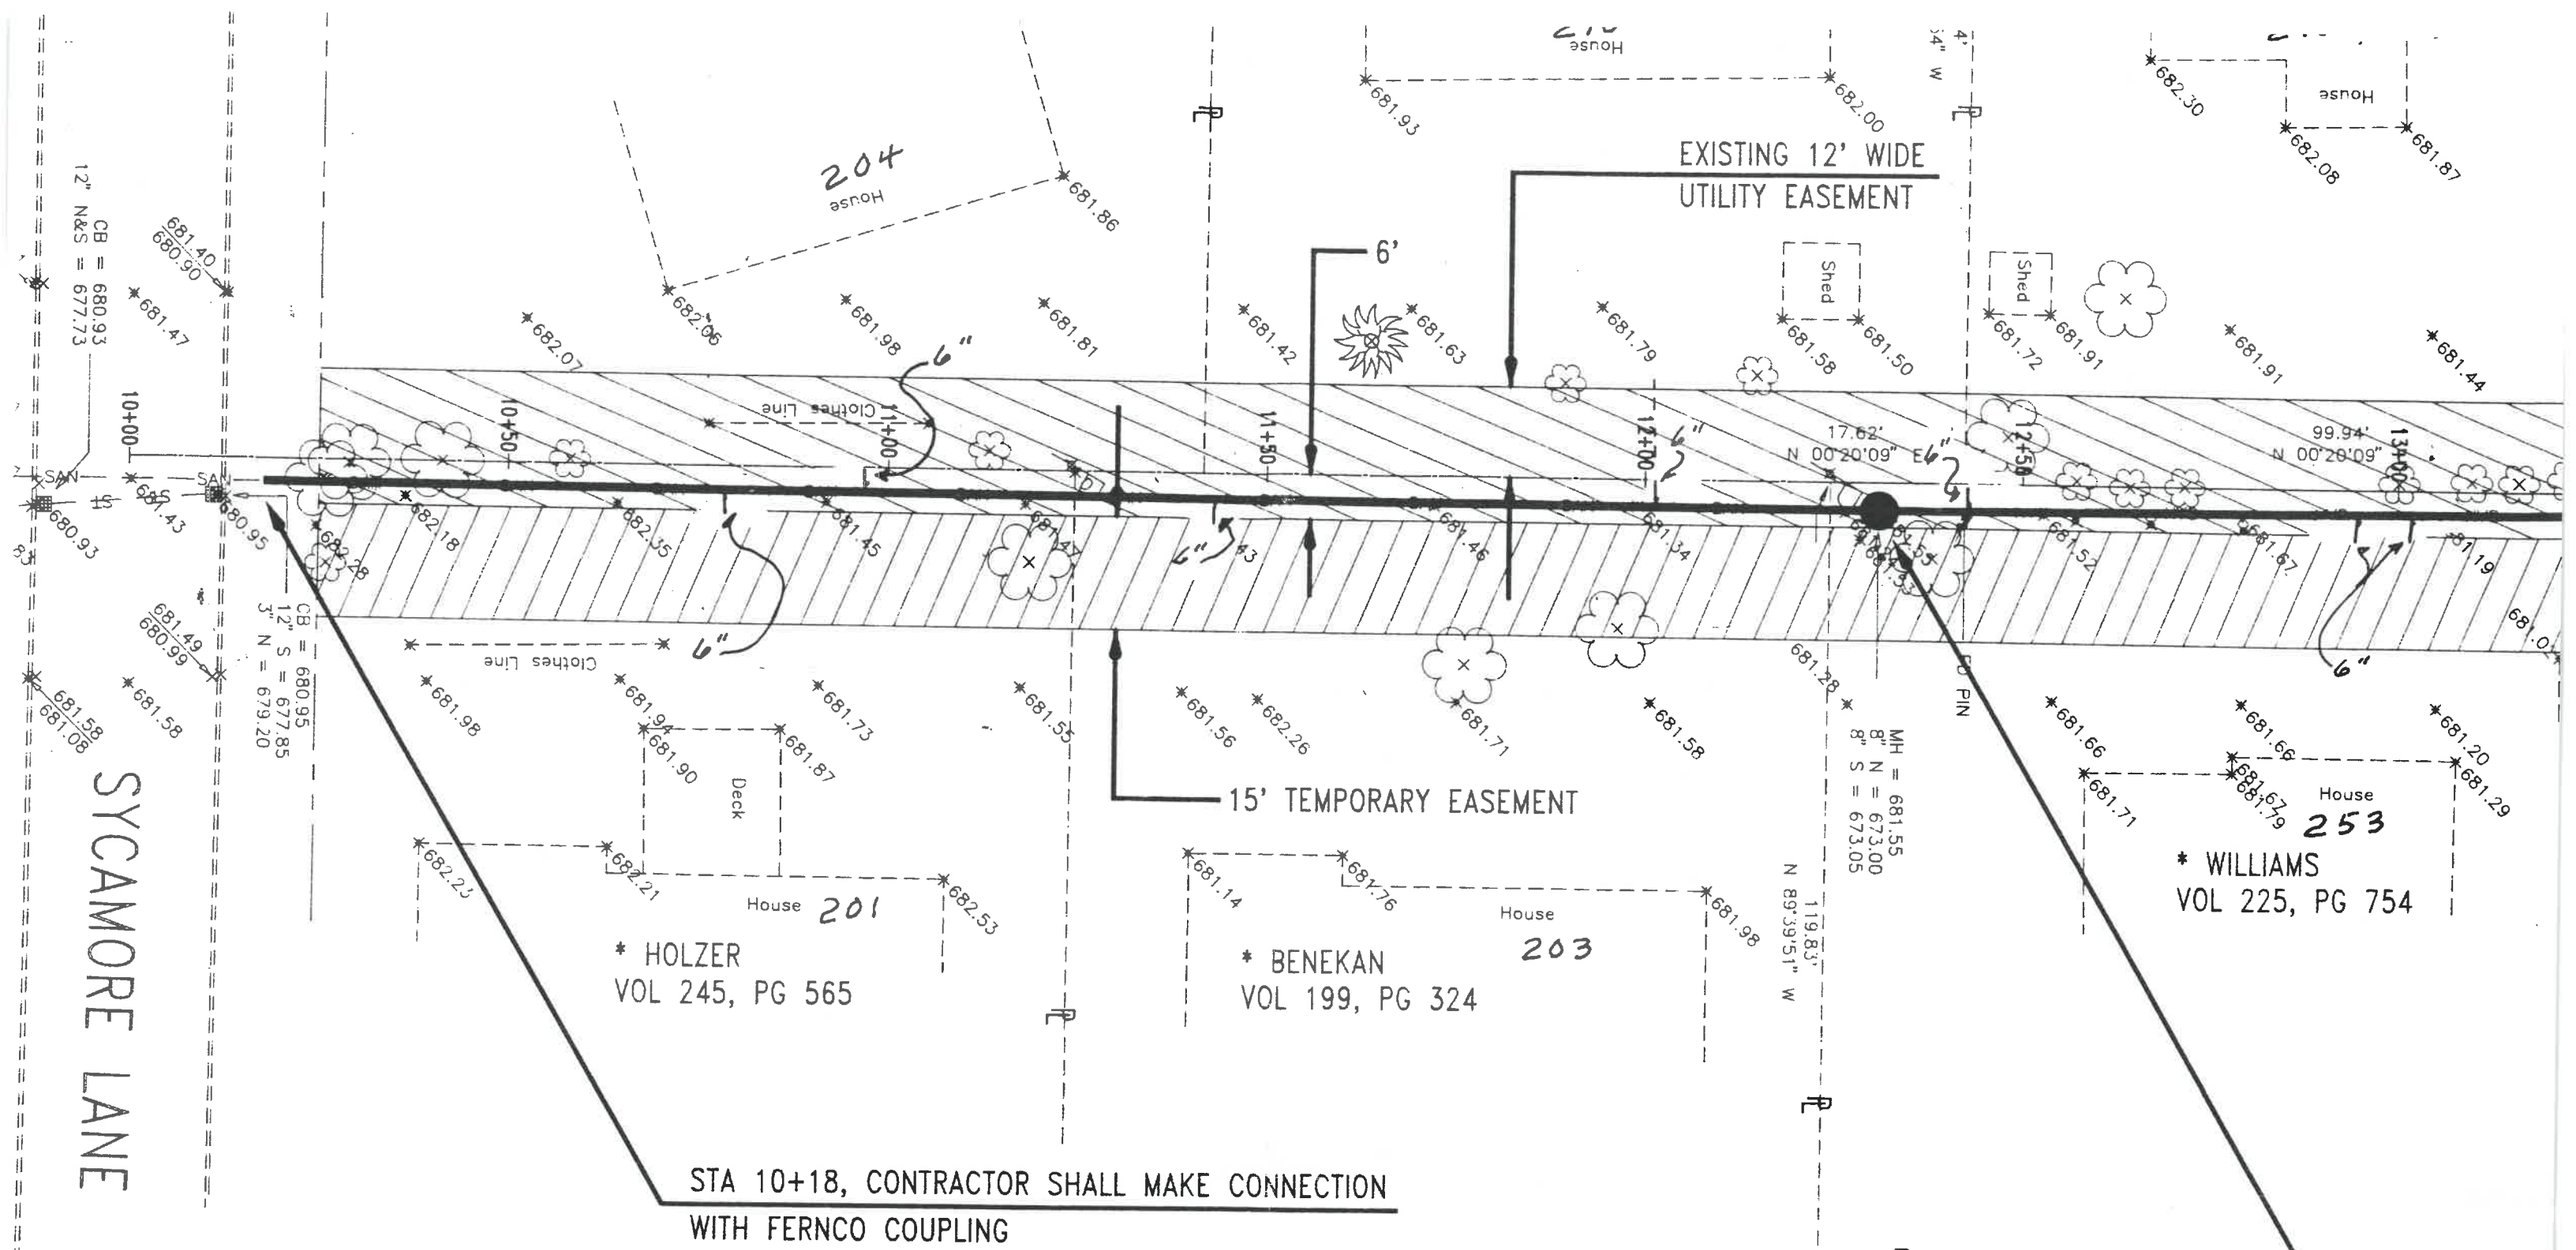

NOTE:

1.) CONTRACTOR SHALL INCLUDE ALL CLEARING AND GRUBBING IN THE UNIT PRICE BID FOR 8" SANITARY SEWER PIPE INSTALLED

2.) CONTRACTOR ACCESS SHALL BE FROM SYCAMORE LANE OR JAHNS ROAD THROUGH THE EASEMENTS

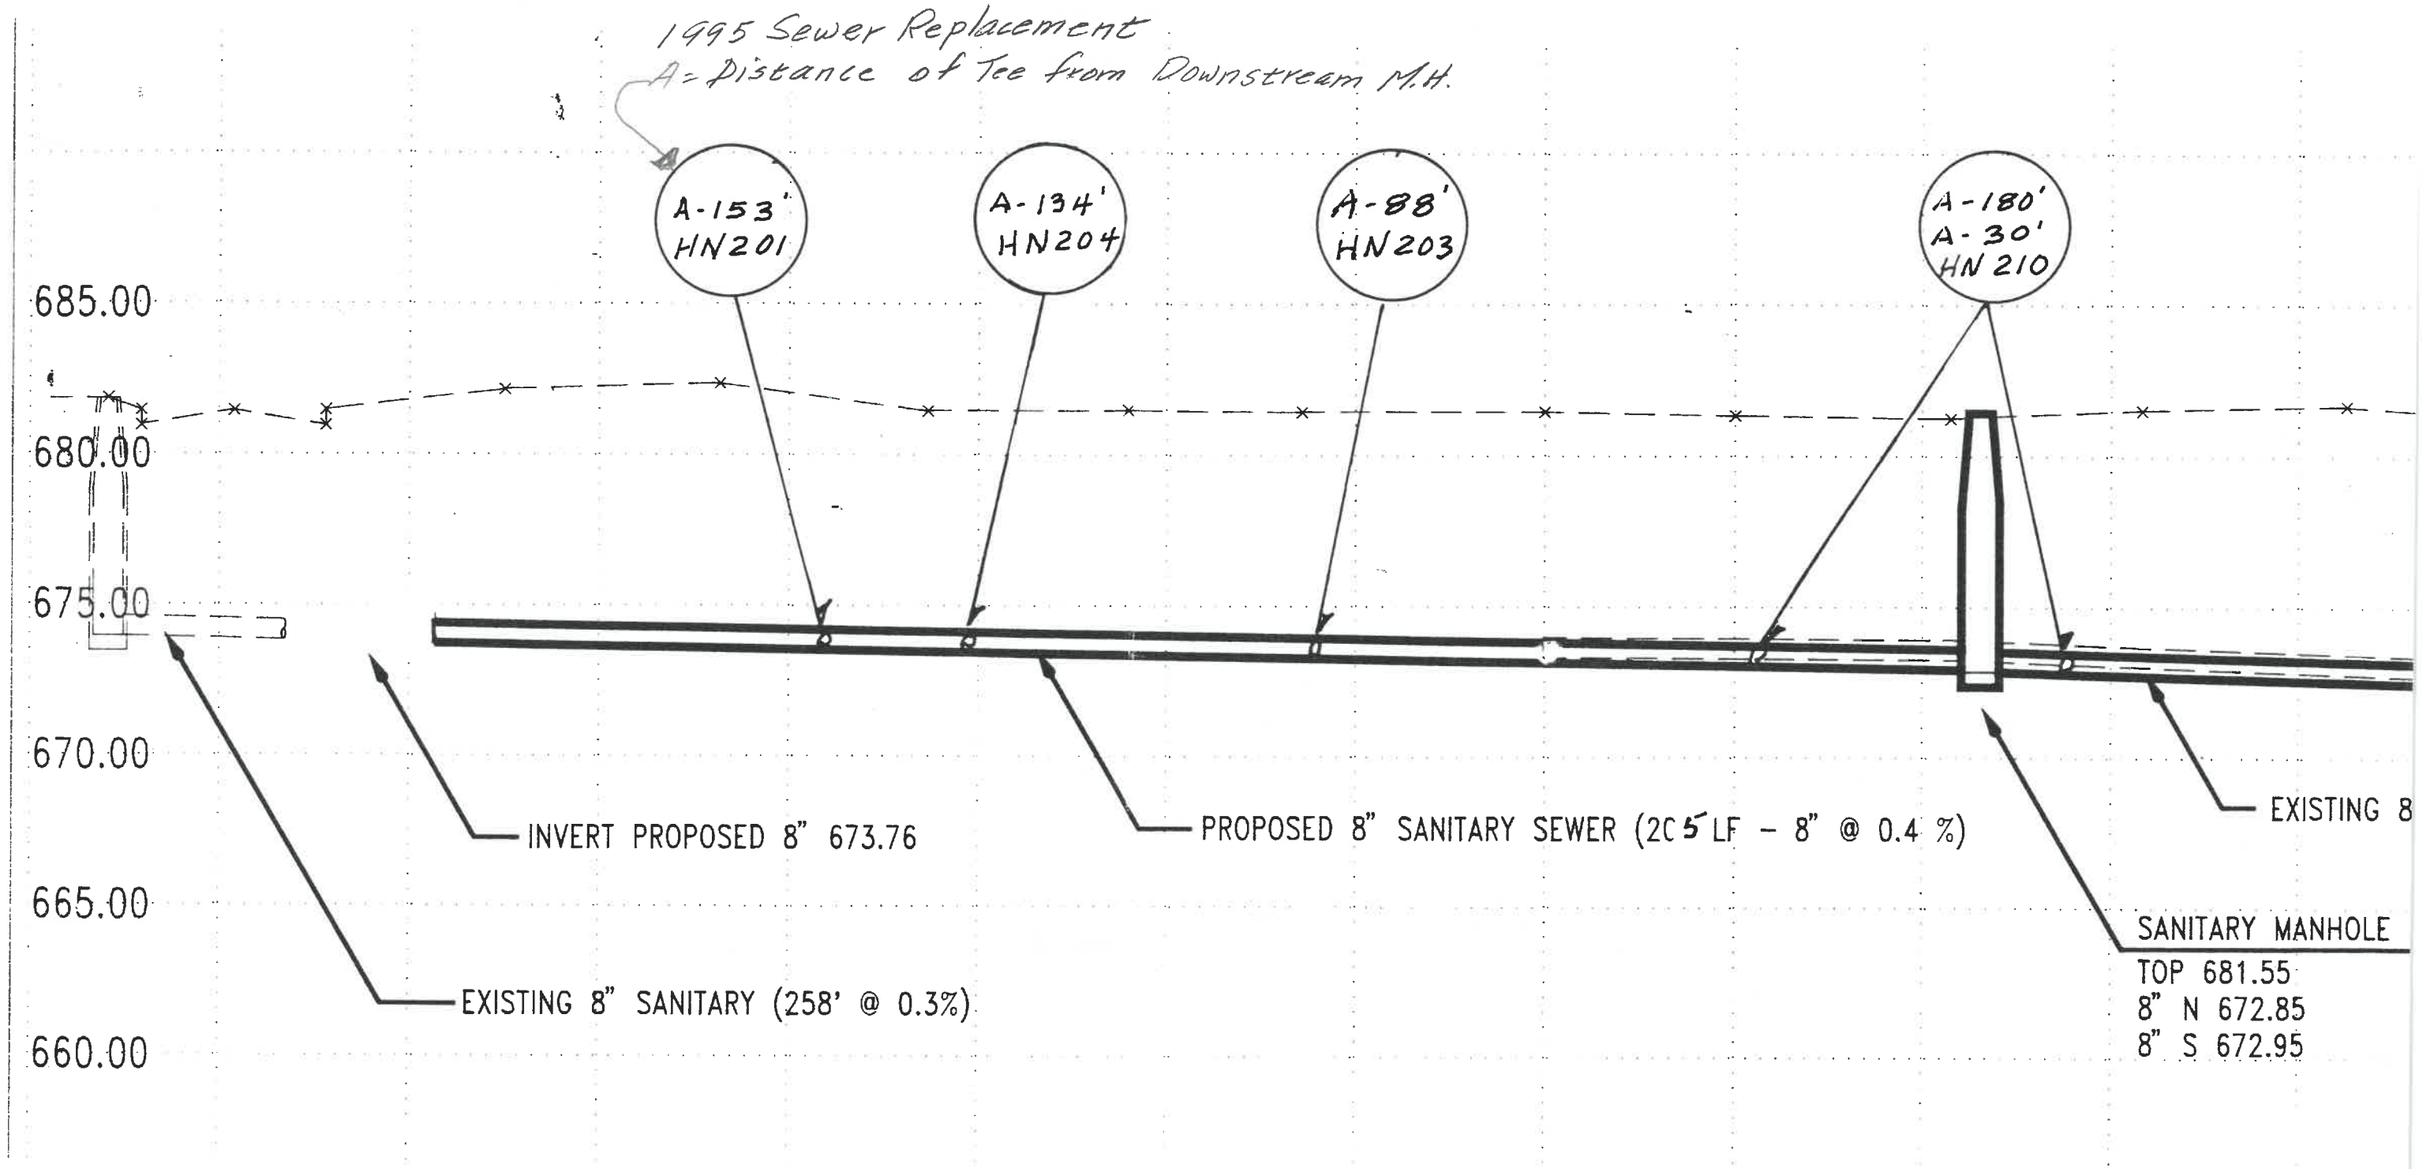
1995 Sewer Replacement
A = Distance of Tee from Downstream M.H.
A-153'
HN201
A-134'
HN204
A-88'
HN203
A-180'
A-30'
HN 210
685.00
680.00
675.00
670.00
665.00
660.00
INVERT PROPOSED 8" 673.76
PROPOSED 8" SANITARY SEWER (205 LF - 8" @ 0.4 %)
EXISTING 8
EXISTING 8" SANITARY (258' @ 0.3%)
SANITARY MANHOLE
TOP 681.55
8" N 672.85
8" S 672.95