8-2-2023
Hillis
Sewer Repair
1" = 20'
Insp. By: A. Dahlm

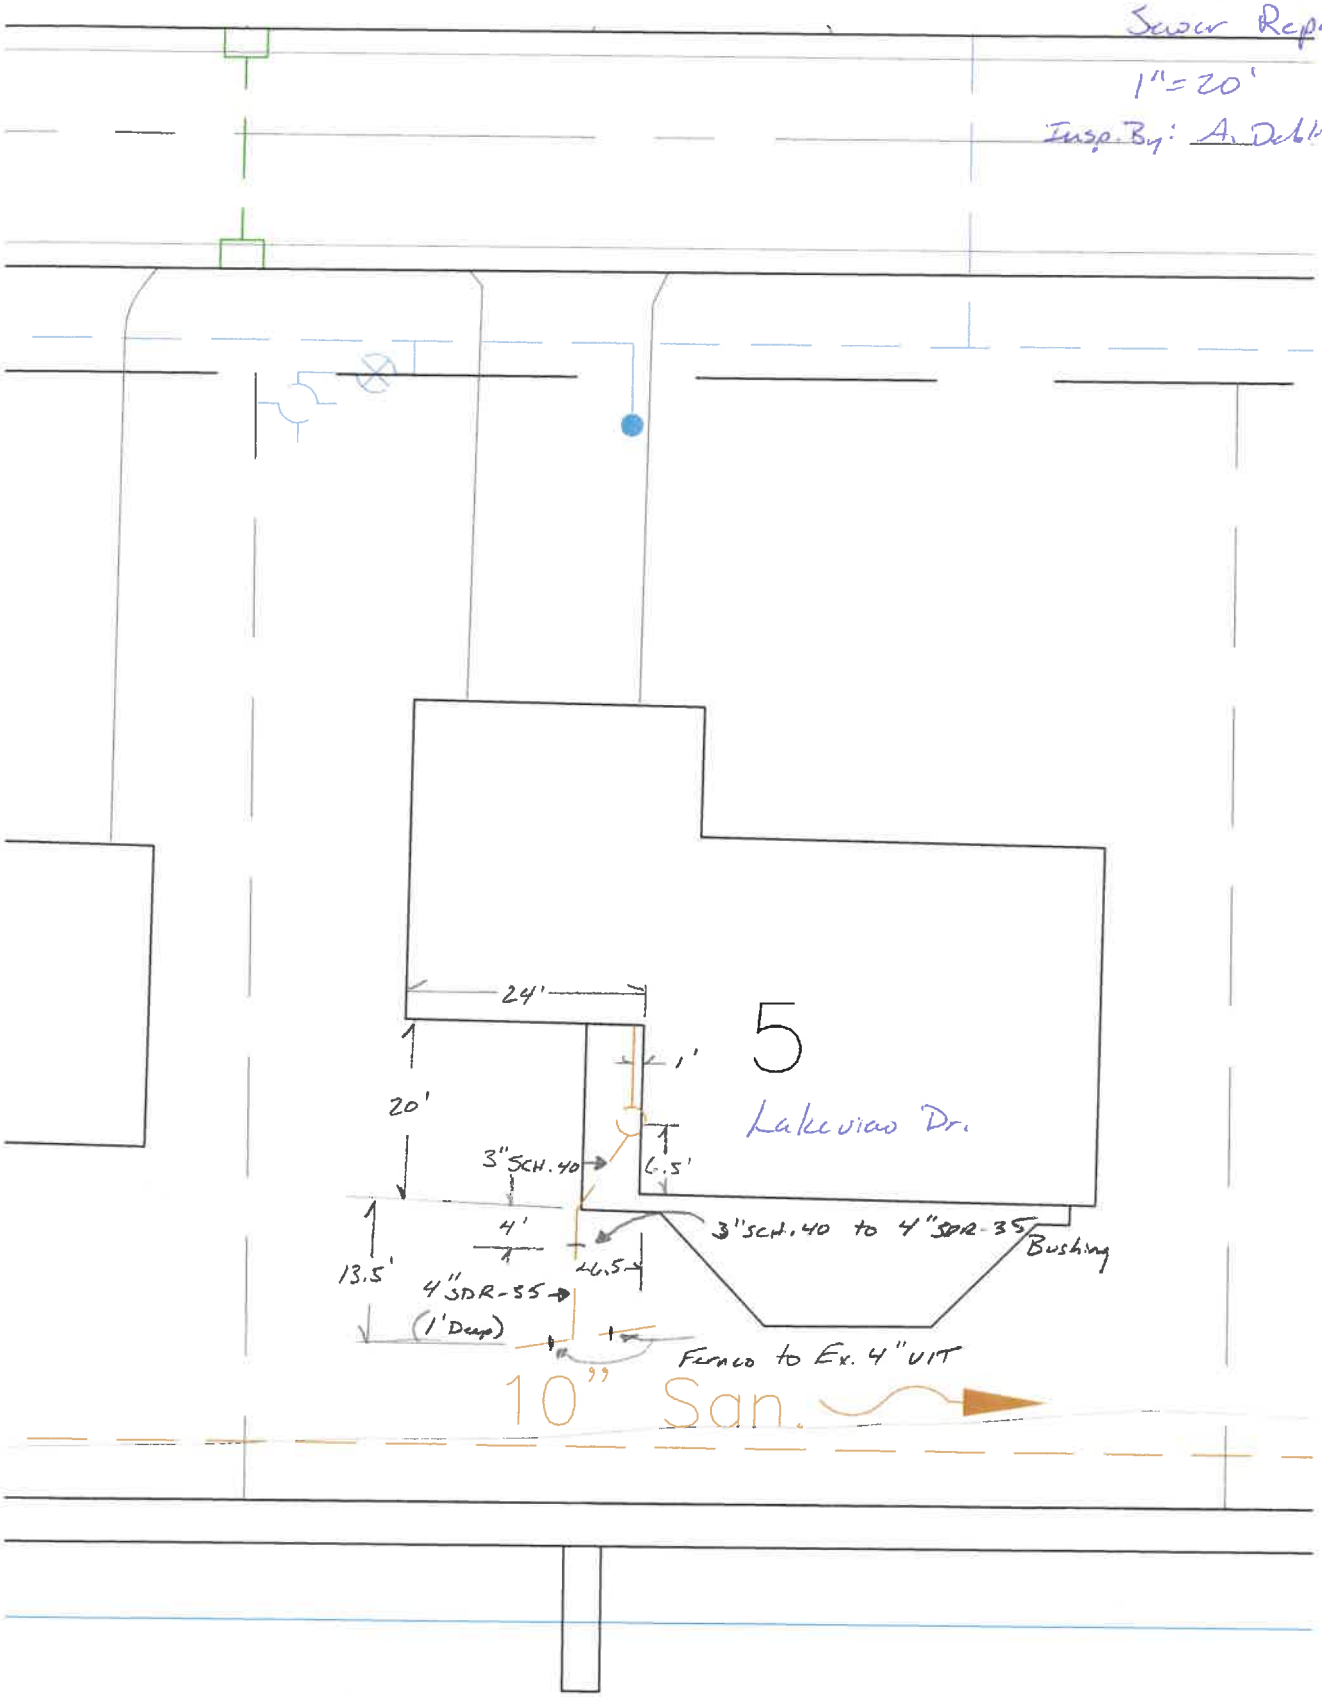

Cut in new wye in lateral to reroute bathroom drain