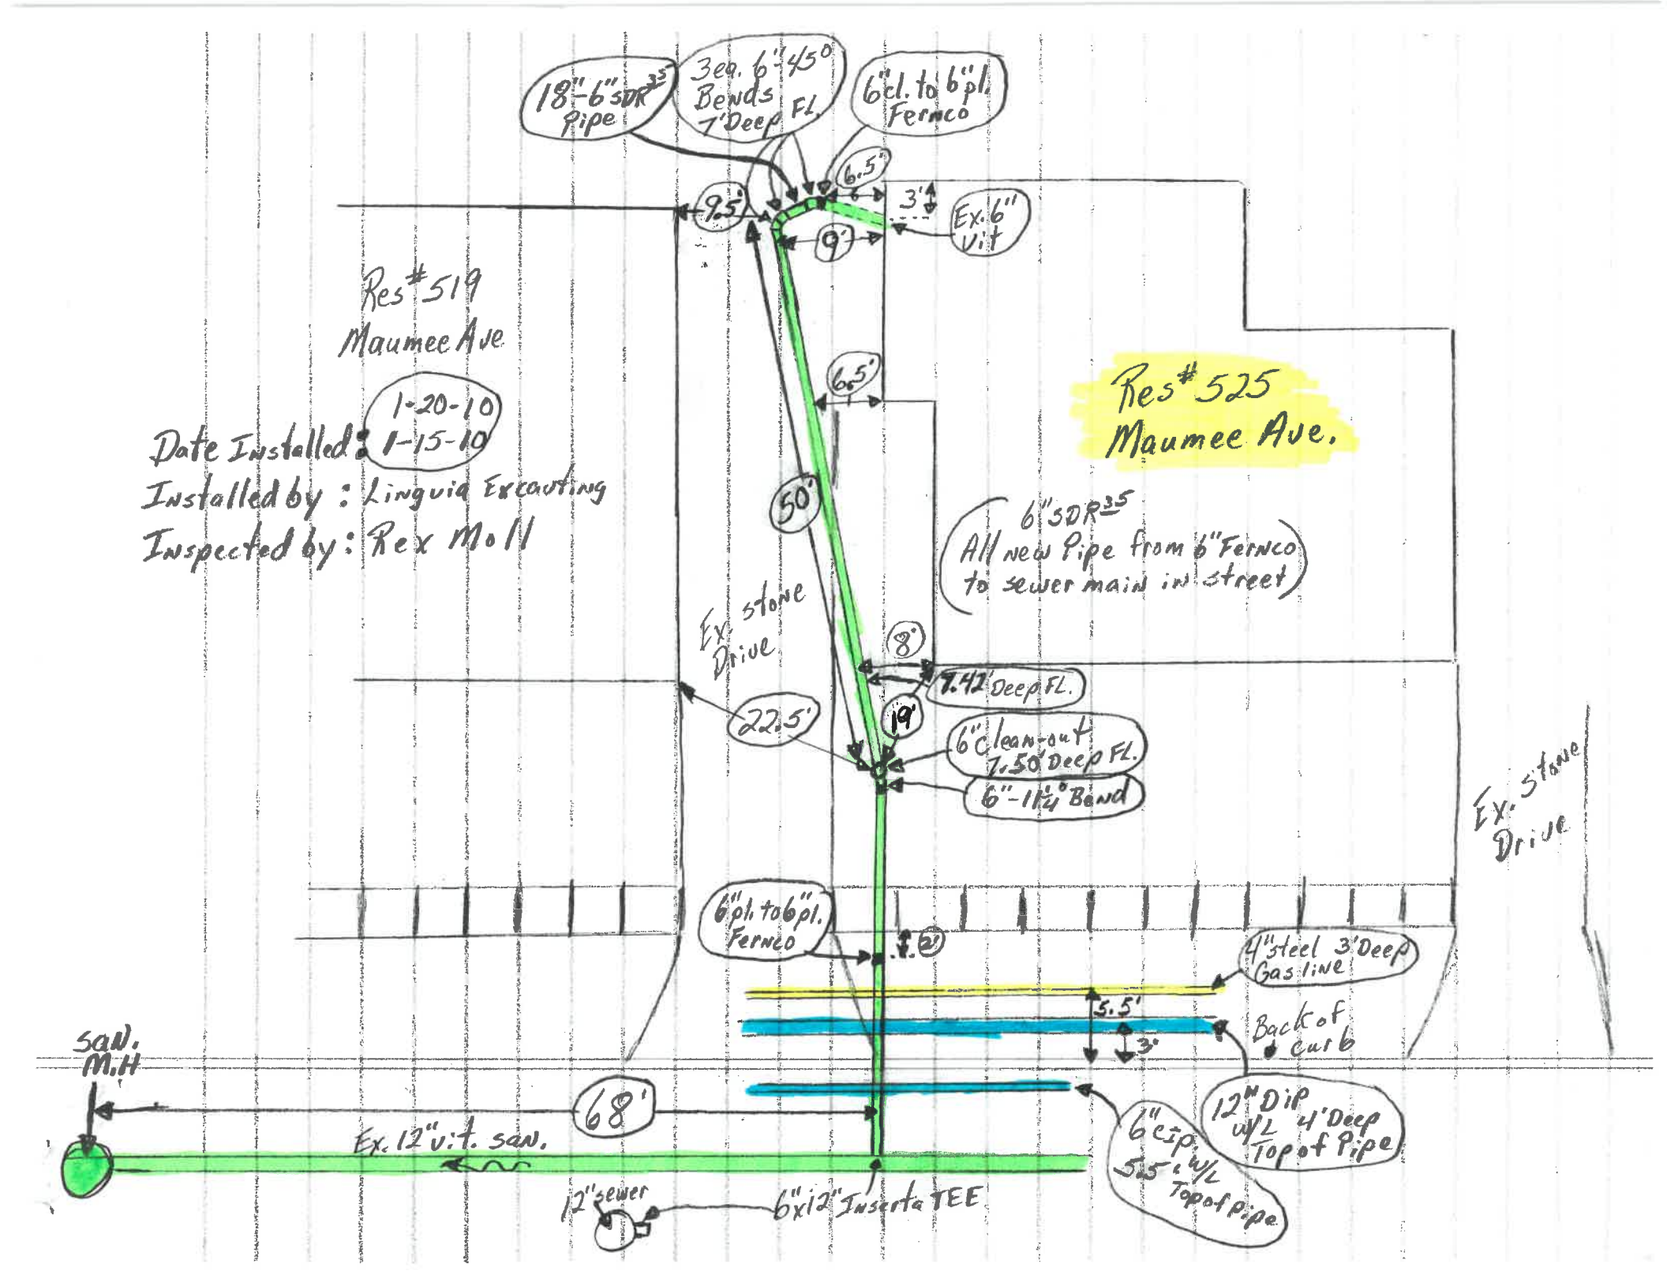
18"-6" SDR 35 Pipe
3eq. 6"-45° Bends 7' Deep FL.
6" cl. to 6" pl. Fernco
6.5'
9.5'
3'
Ex. 6" V.i.t
9'
Res # 519 Maumee Ave
Res # 525 Maumee Ave.
Date Installed: 1-20-10 1-15-10
Installed by: Linguia Excavating
Inspected by: Rex M. N
6.5'
50'
6" SDR 35 All new Pipe from 6" Fernco to sewer main in street
Ex. stone Drive
8'
7.42' Deep FL.
22.5'
19'
6" Clean-out 7.50' Deep FL.
6"-11¼° Bend
Ex. stone Drive
6" pl. to 6" pl. Fernco
4" steel 3' Deep Gas line
5.5'
3'
Back of curb
San. M.H
68'
Ex. 12" v.i.t. san.
12" DIP w/L 4' Deep Top of Pipe
6" CIP 5.5' w/L Top of pipe
12" sewer
6"x12" Insert a TEE

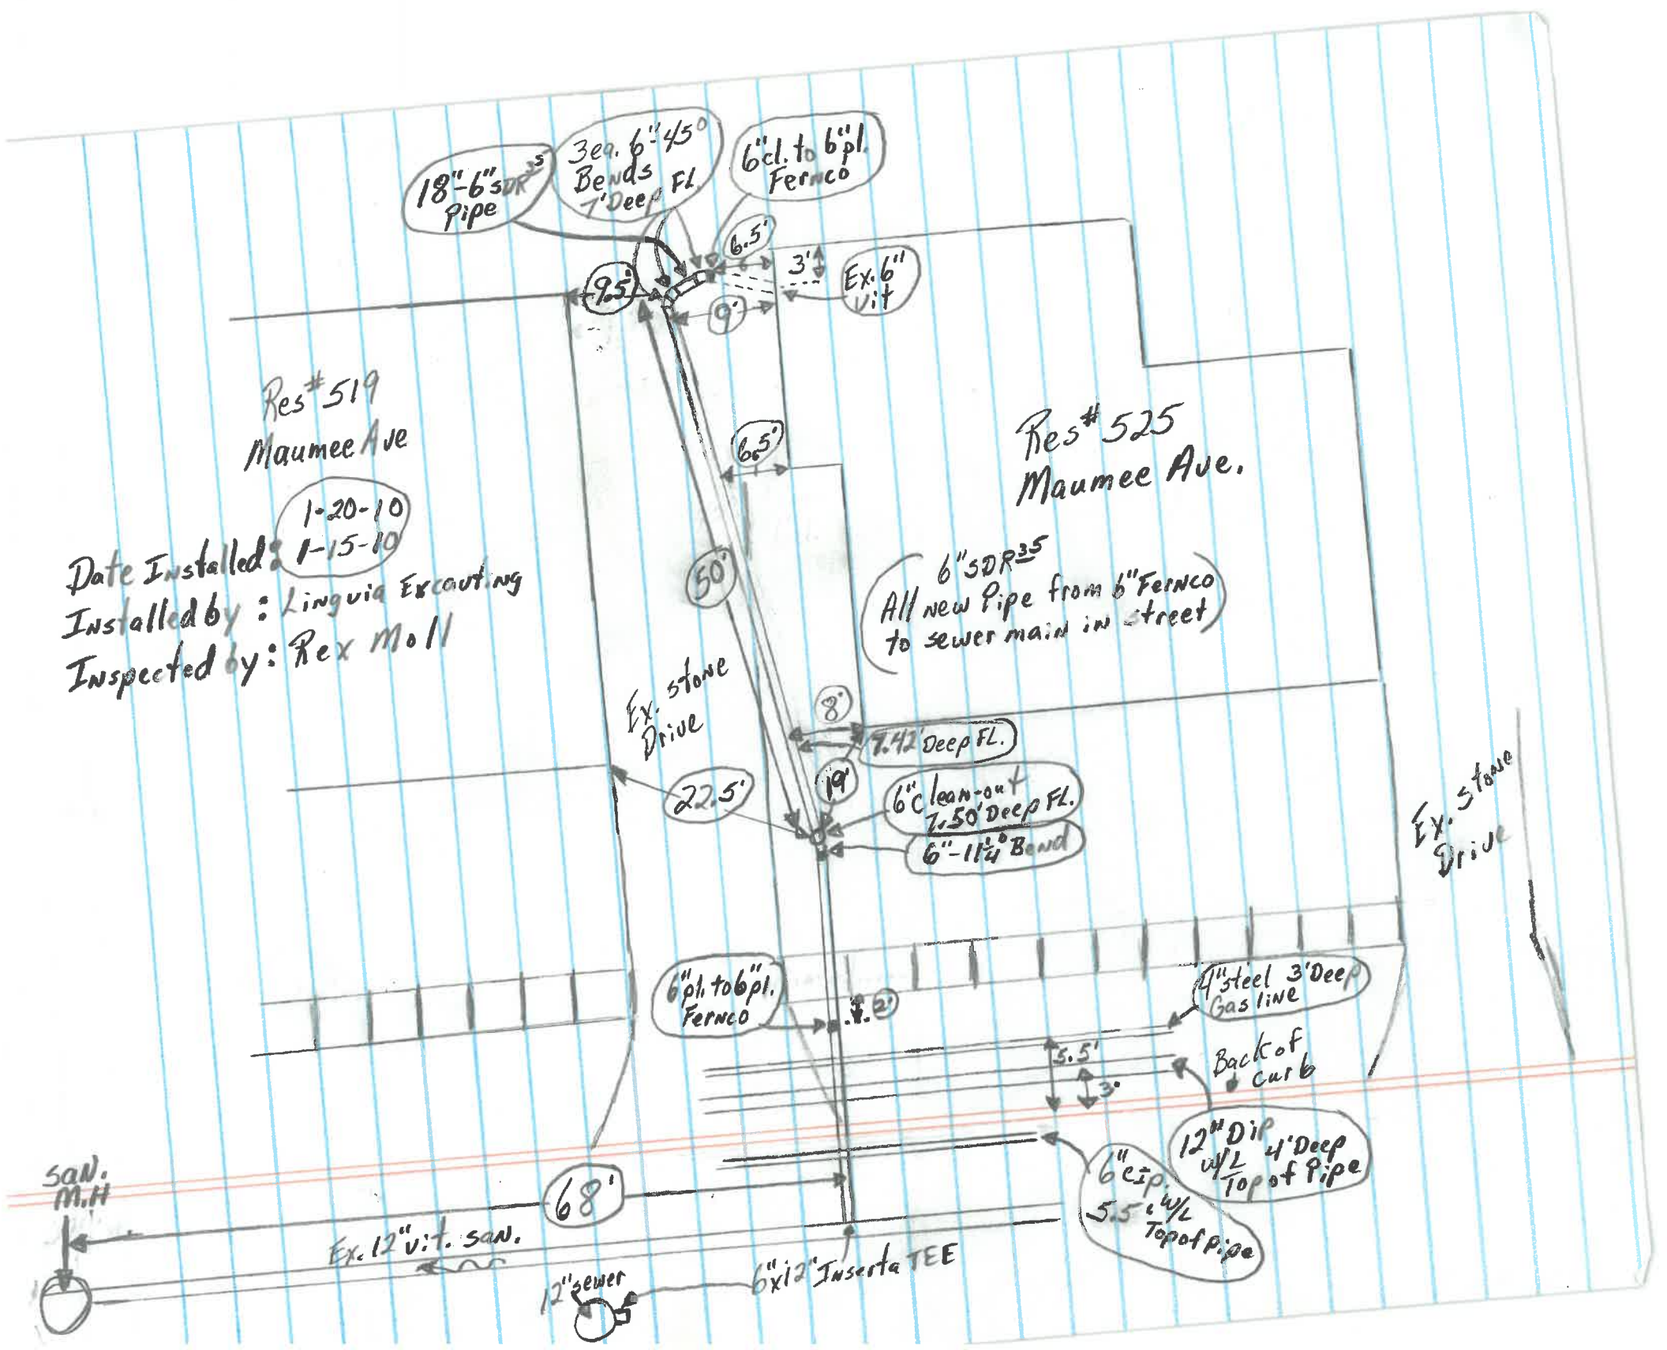
18"-6" SDR 35 Pipe
3eq. 6"-45° Bends 7' Deep FL
6"cl. to 6"pl. Ferneo
6.5'
3'
Ex. 6" V.T.
9.5'
9'
Res # 519 Maumee Ave
Res # 525 Maumee Ave.
6.5'
Date Installed: 1-20-10
1-15-10
Installed by: Linguia Excavating
Inspected by: Rex Moll
50'
6" SDR 35 All new Pipe from 6" Ferneo to sewer main in street
Ex. stone Drive
8'
7.42' Deep FL.
19'
22.5'
6" Clean-out 7.50' Deep FL.
6"-11¼° Bend
Ex. stone Drive
6"pl. to 6"pl. Ferneo
4" steel 3' Deep Gas line
5.5'
3'
Back of curb
12" DIP w/L 4' Deep Top of Pipe
6" CIP 5.5' w/L Top of Pipe
San. M.H
68'
Ex. 12" V.T. San.
12" sewer
6"x12" Insert a TEE