SITE PLAN for BECK CONSTRUCTION

LOT NO. 2 of the REPLAT of LOT 32, NORTHWEST
CITY of NAPOLEON, HENRY Co., OHIO
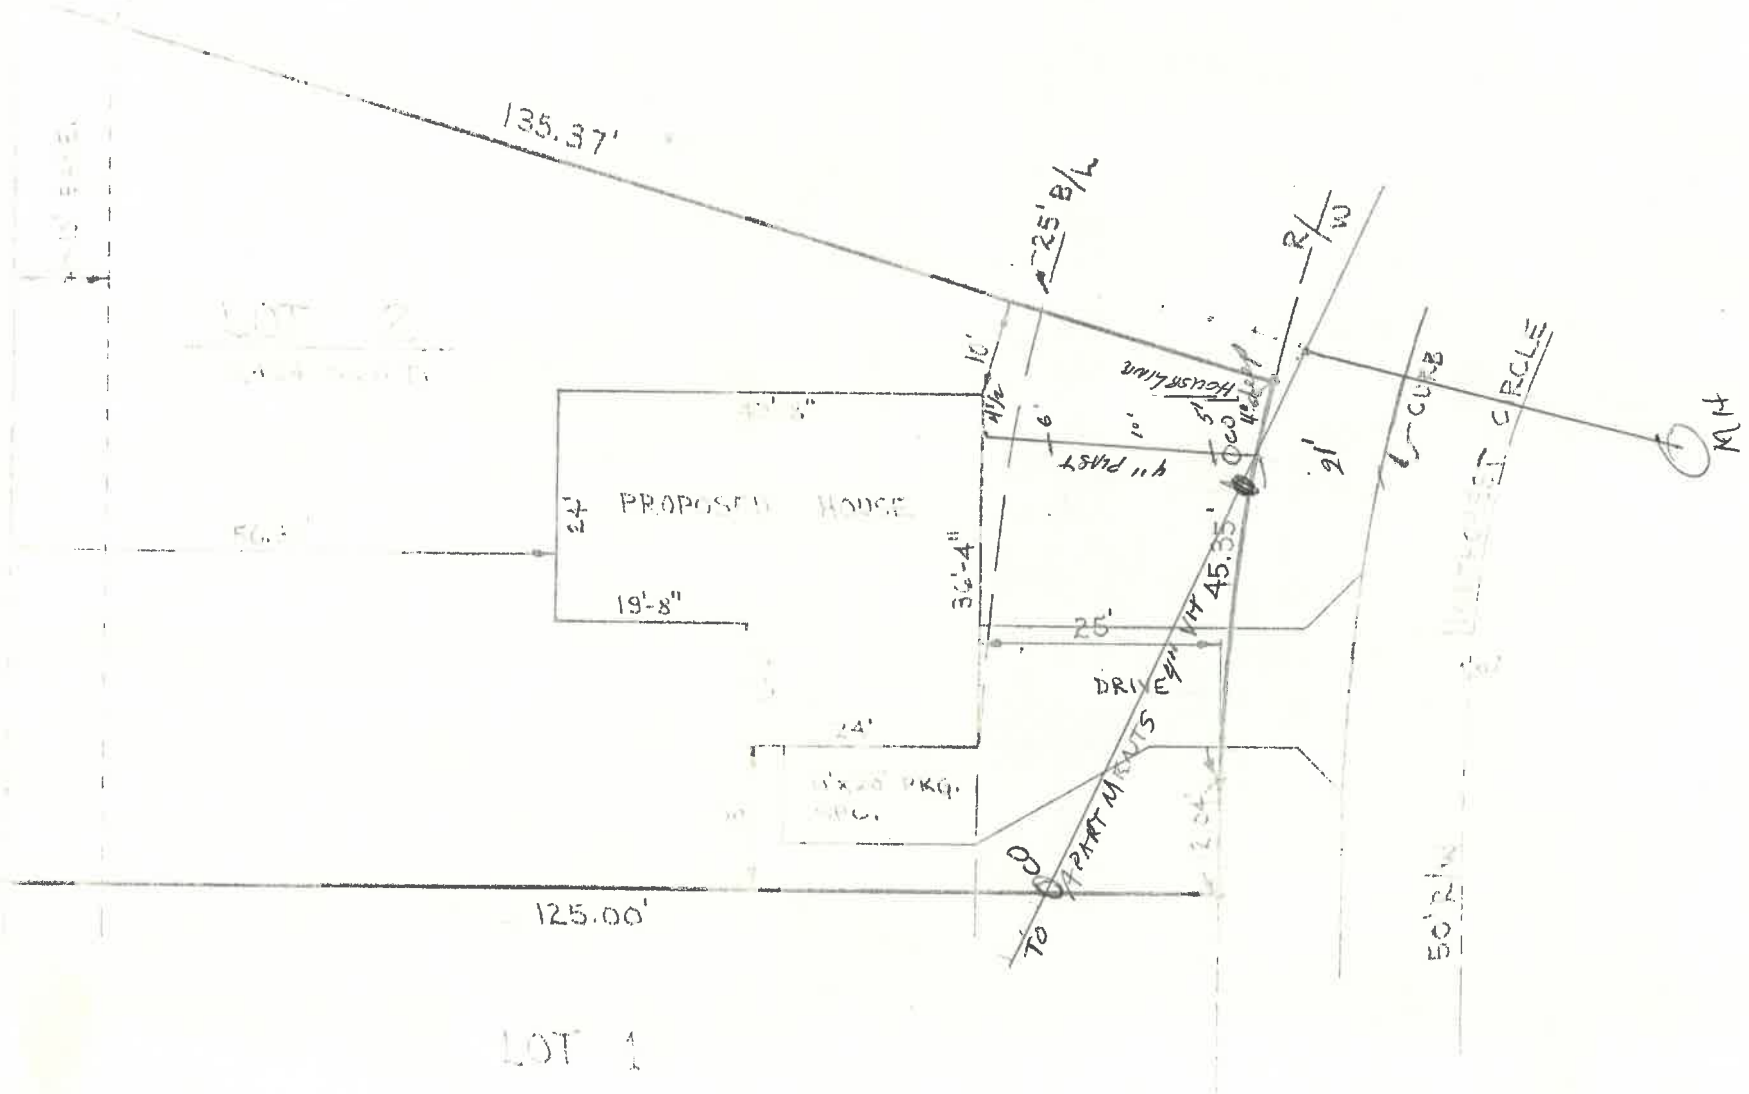
Permit
857