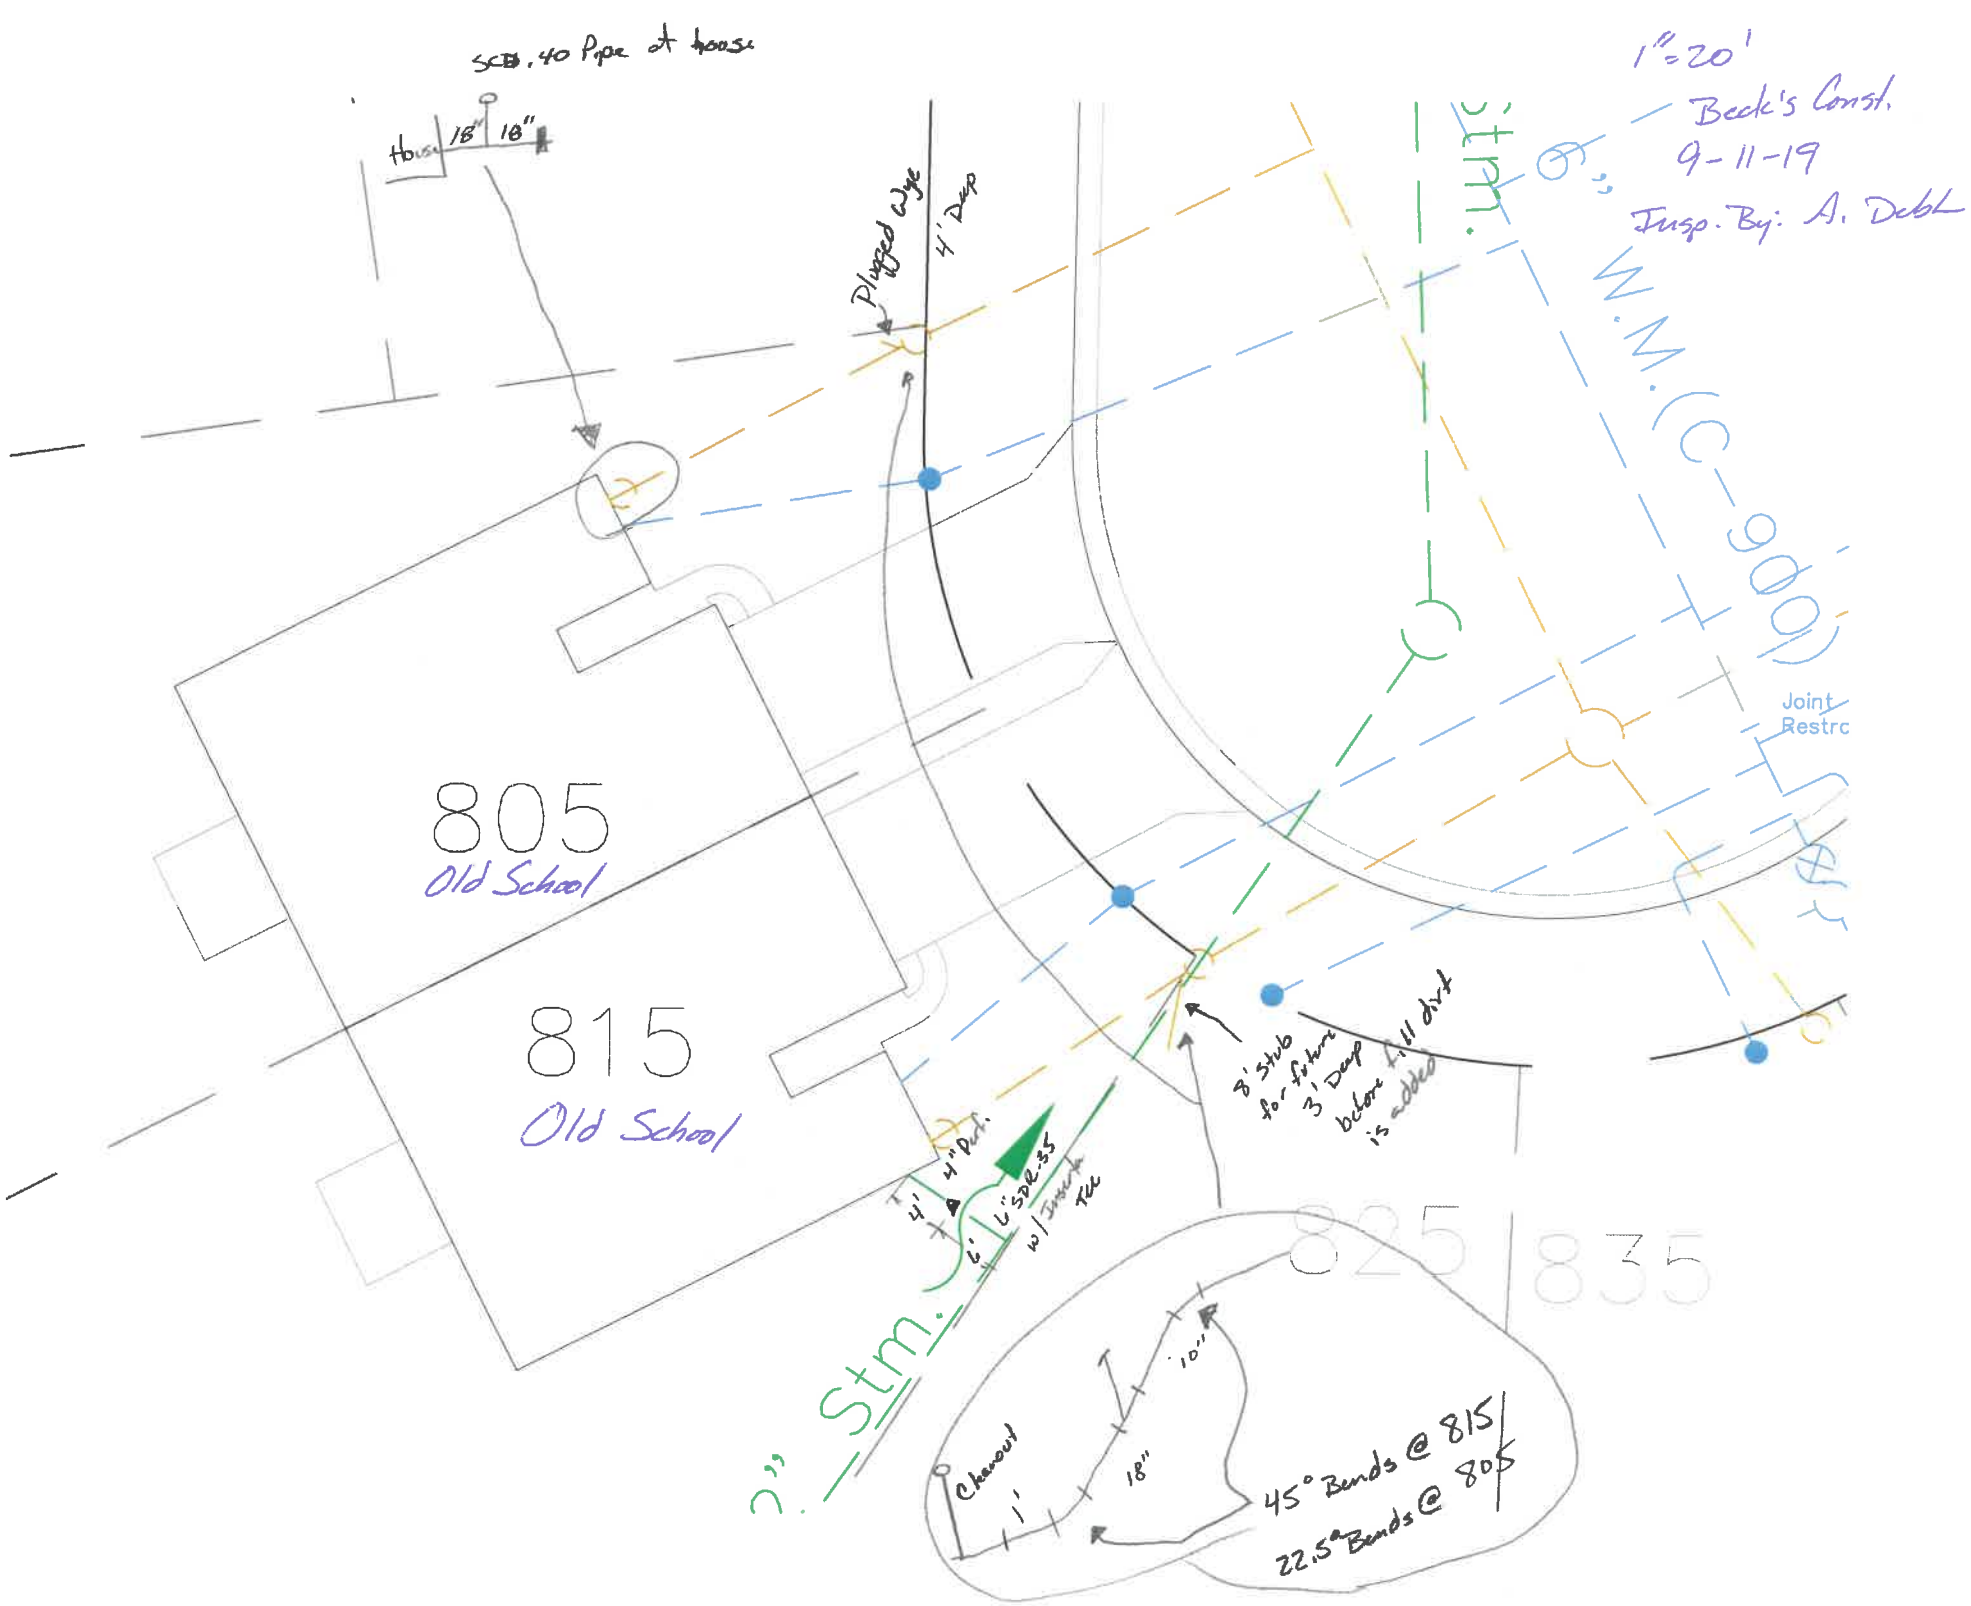

SCH. 40 Pipe at house
House
18"
18"
Plugged Wye
4' Deep
1" = 20'
Beck's Const.
9-11-19
Insp. By: A. Debl
W.M. (C-900)
Joint Restro
805
Old School
815
Old School
8' stub for future 3' Deep before fill dirt is added
4" Perf.
4'
6'
6" SDR-35 w/ Inserta Tee
825
835
Stm.
Cleanout
1'
18"
10"
45° Bends @ 815
22.5° Bends @ 805