WATER TAPPING PERMIT
issued by
The Napoleon Water Distribution Department
255 West Riverview Ave. Napoleon. Ohio 43545 Ph. 592-4010

Permit No. W- 0490 Issued _____ Received of _____ ($_____).00

(Charge for tapping permit to supply water service to) Lot No. _____ Sub Div. _____

Street No. _____ Tap Size _____ " Cost $_____.00 Plumber _____

_____

_____

Date completed _____ Approved by _____ _____
water distribution dept. finance director

_____

_____

Name Lawyer Office Size of tap 1" Date Sept. 91 Street and No. 609 N. Perry St.

Old Tap No. 463 New Tap No. 9163 Size and Kind of Main 8" CIP

Location of Main 10' East of West curb Depth of Main 4½'
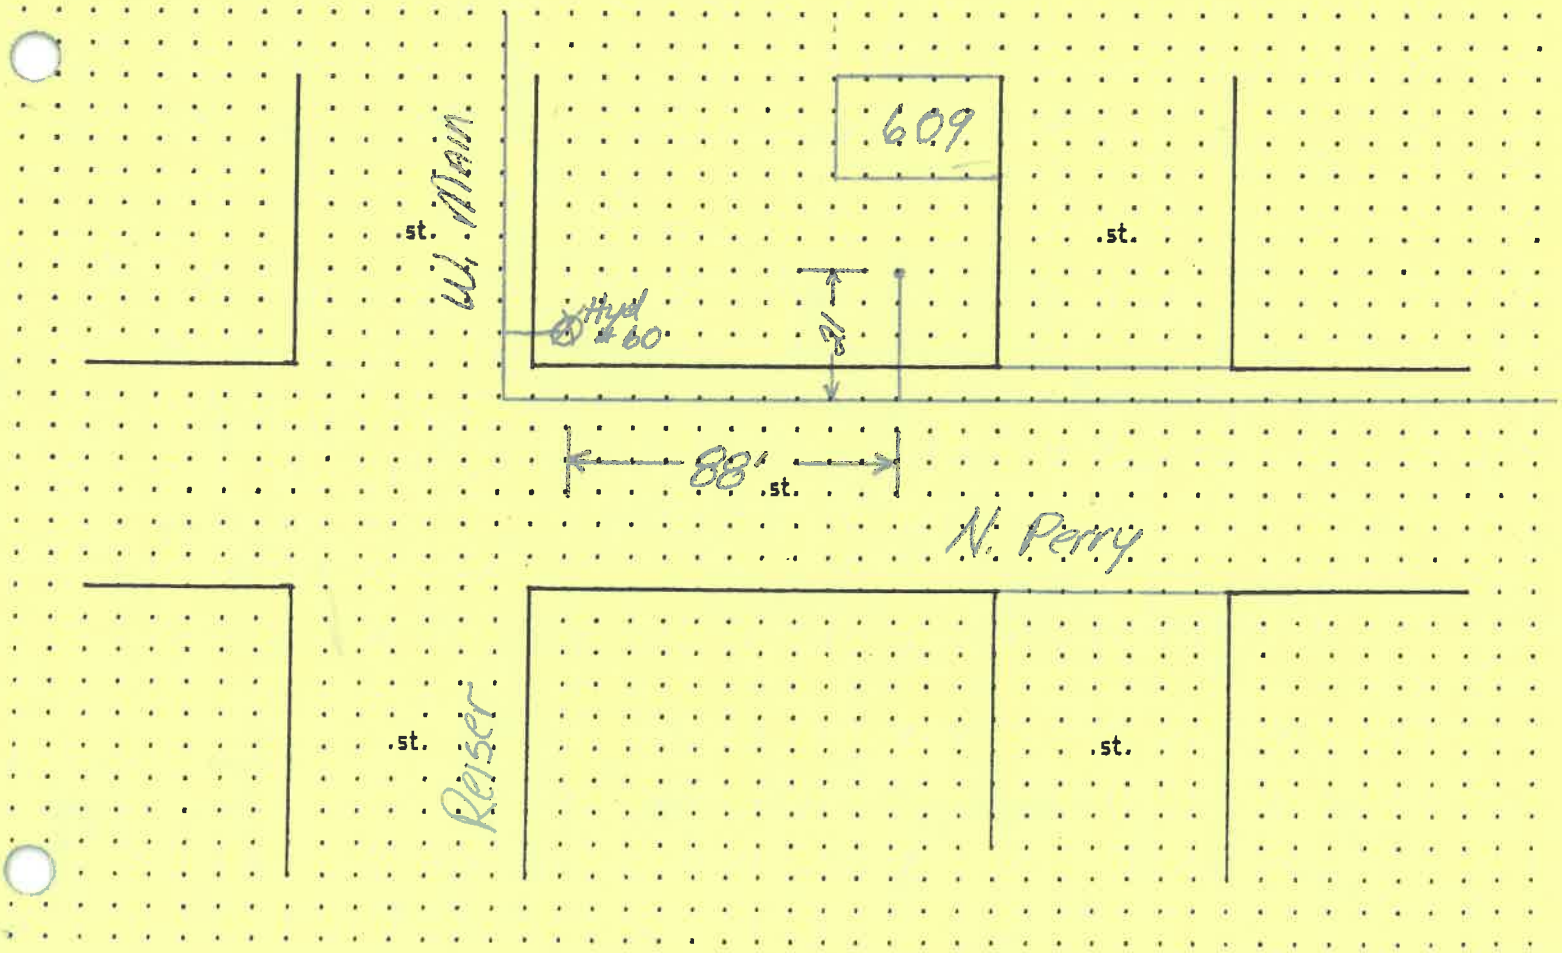
Distance from Hydrant/Valve 88' North of Hyd #60 Distance to Curb Stop from Corp. 21'