WATER TAPPING PERMIT
issued by
**The Napoleon Water Distribution Department**
255 West Riverview Ave. Napoleon. Ohio 43545 Ph. 592-4010

Permit No. W- 0524 Issued _____ Received of _____ ($_____).00

(Charge for tapping permit to supply water service to) Lot No. _____ Sub Div. _____

Street No. _____ Tap Size _____ " Cost $_____.00 Plumber _____

Date completed _____ Approved by _____ _____
water distribution dept. finance director

Name _____ Size of tap 1" Date JAN, 91 Street and No. 419 E. Raymond

Old Tap No. 4113 New Tap No. 9197 Size and Kind of Main 12" C-900

Location of Main 4' South of South curb Depth of Main 5'
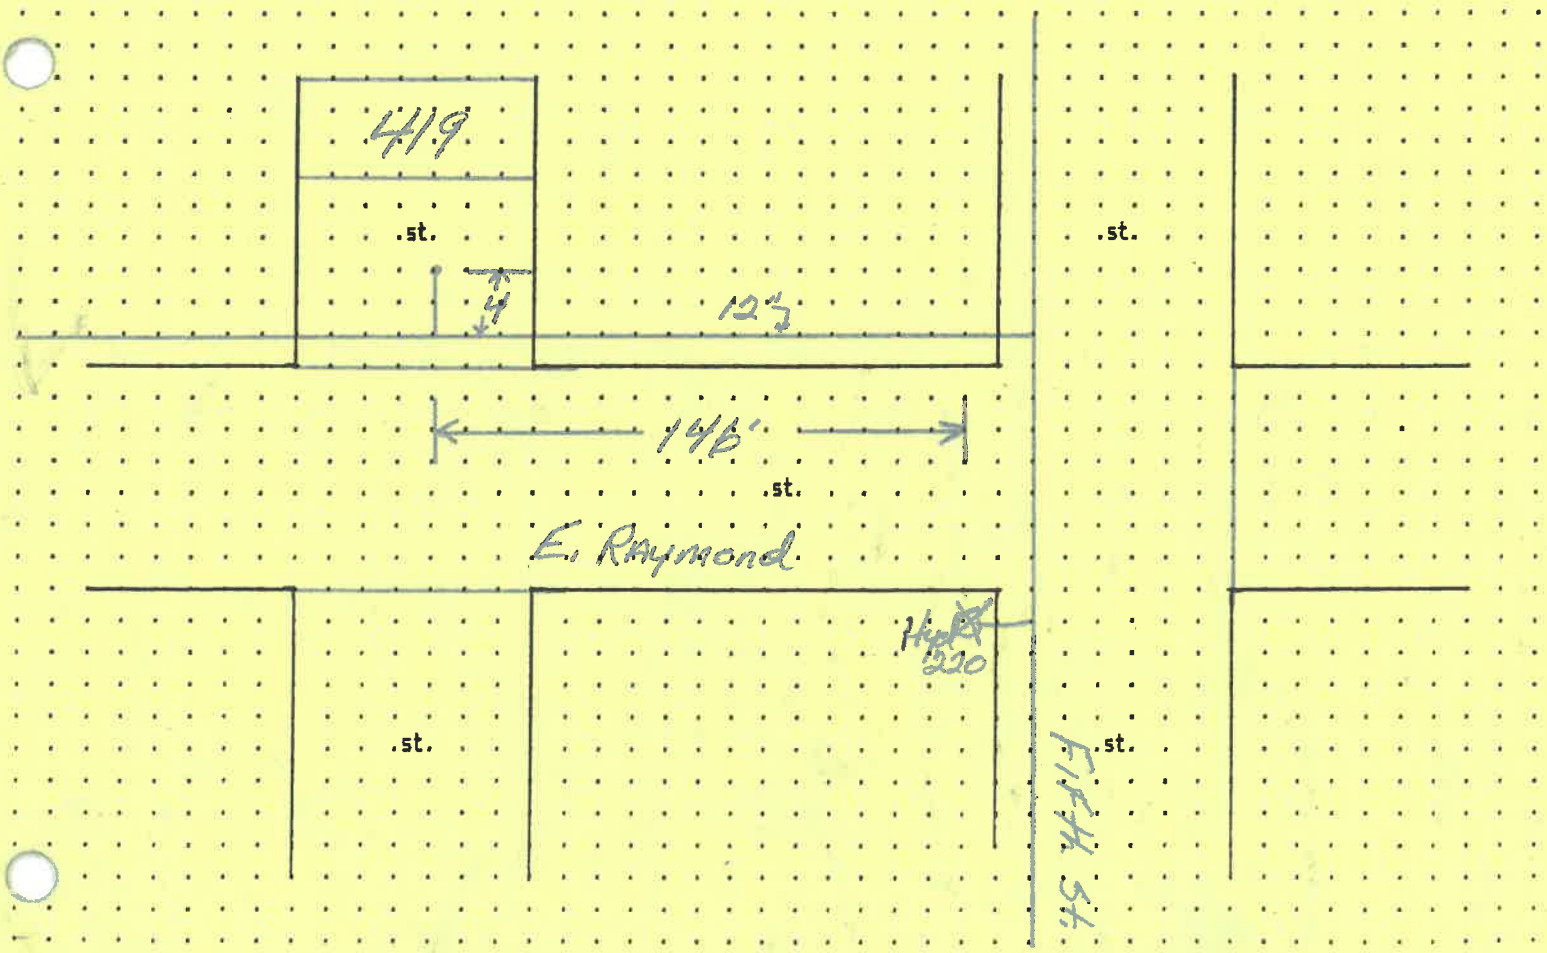
Distance from Hydrant/~~Valve~~ 146' East of Hyd 220 Distance to Curb Stop from Corp. 4'