DATE: 3-3-16
INSTALLED BY: VERNON NAGEL, INC.
INSPECTED BY: MARTY CROSSLAND
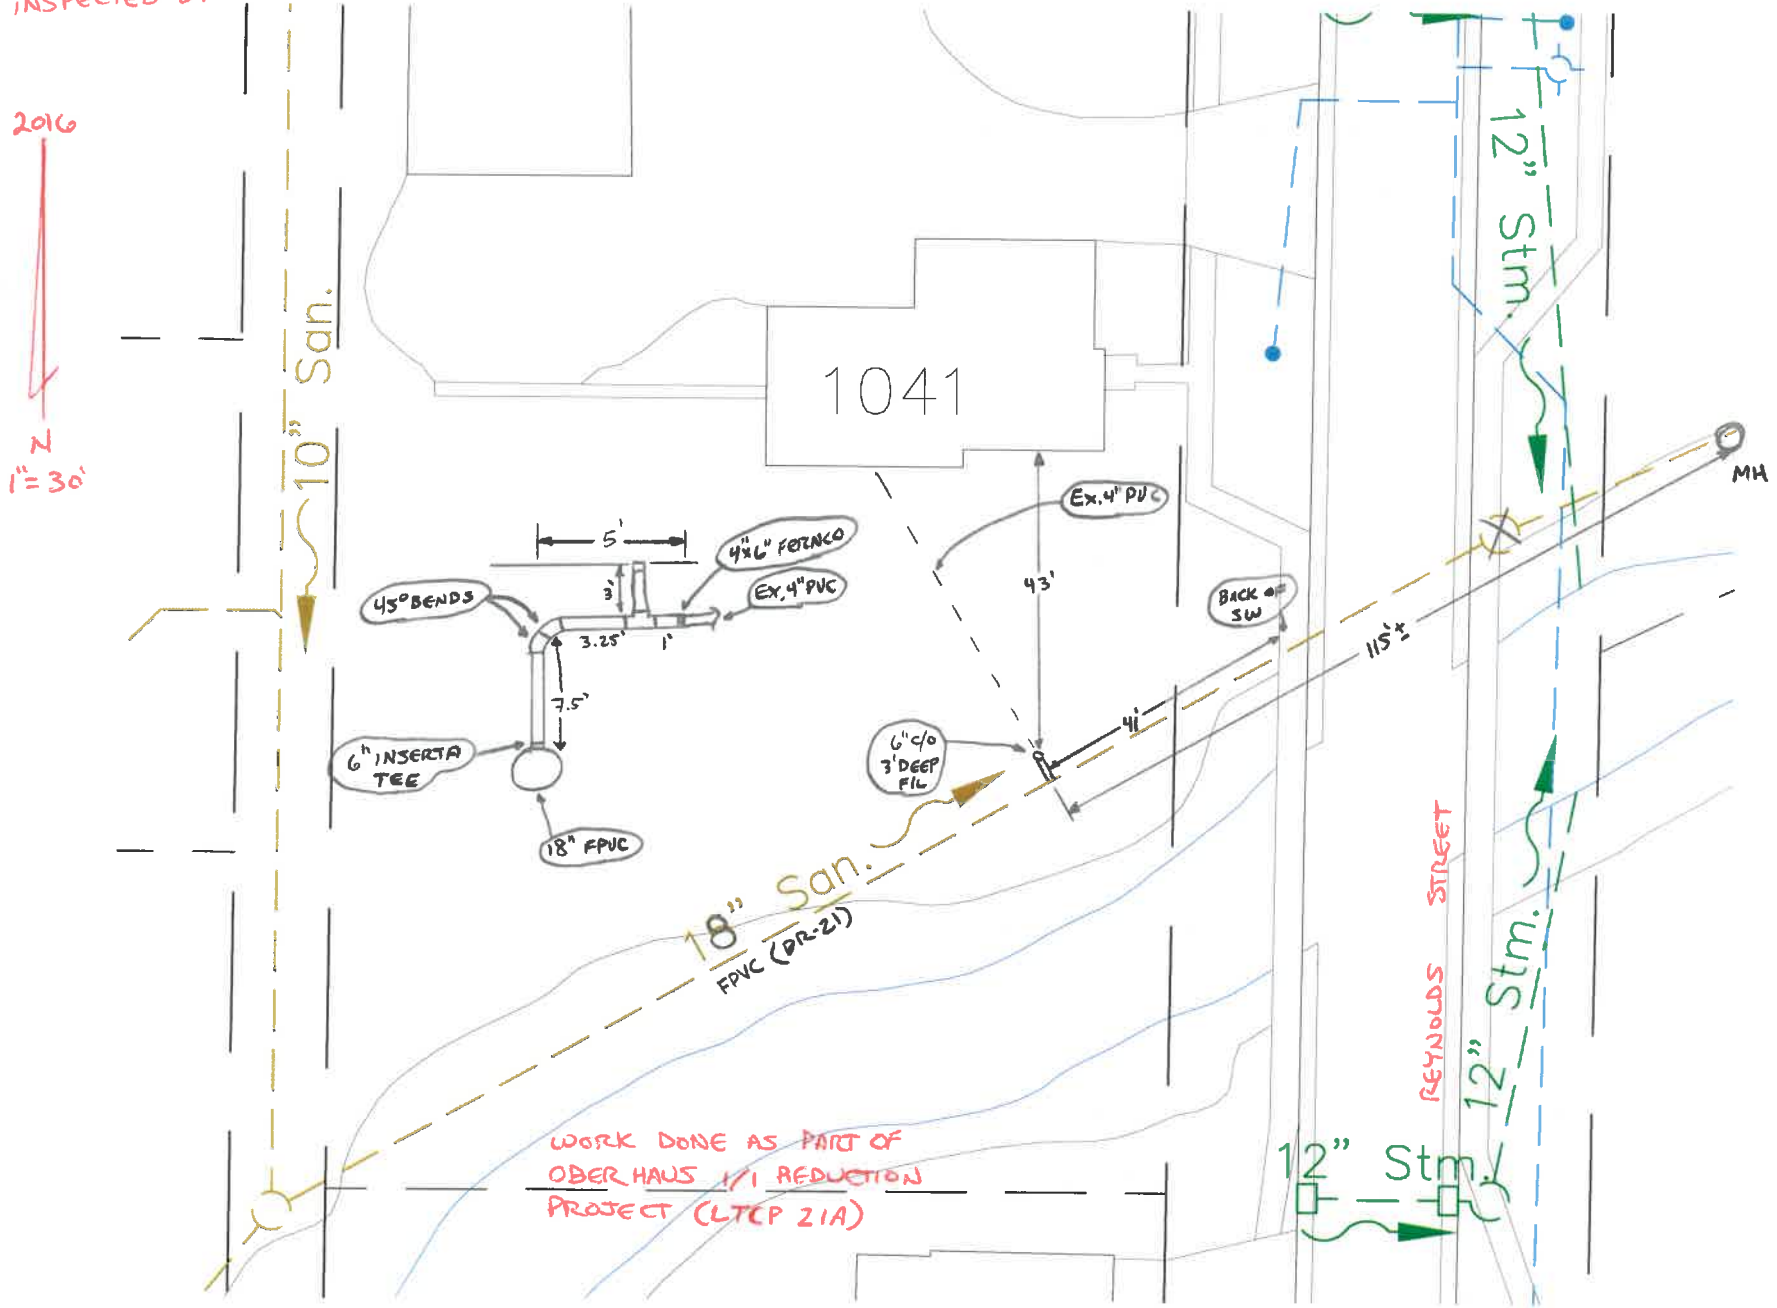
1041 REYNOLDS STREET
SANITARY SEWER