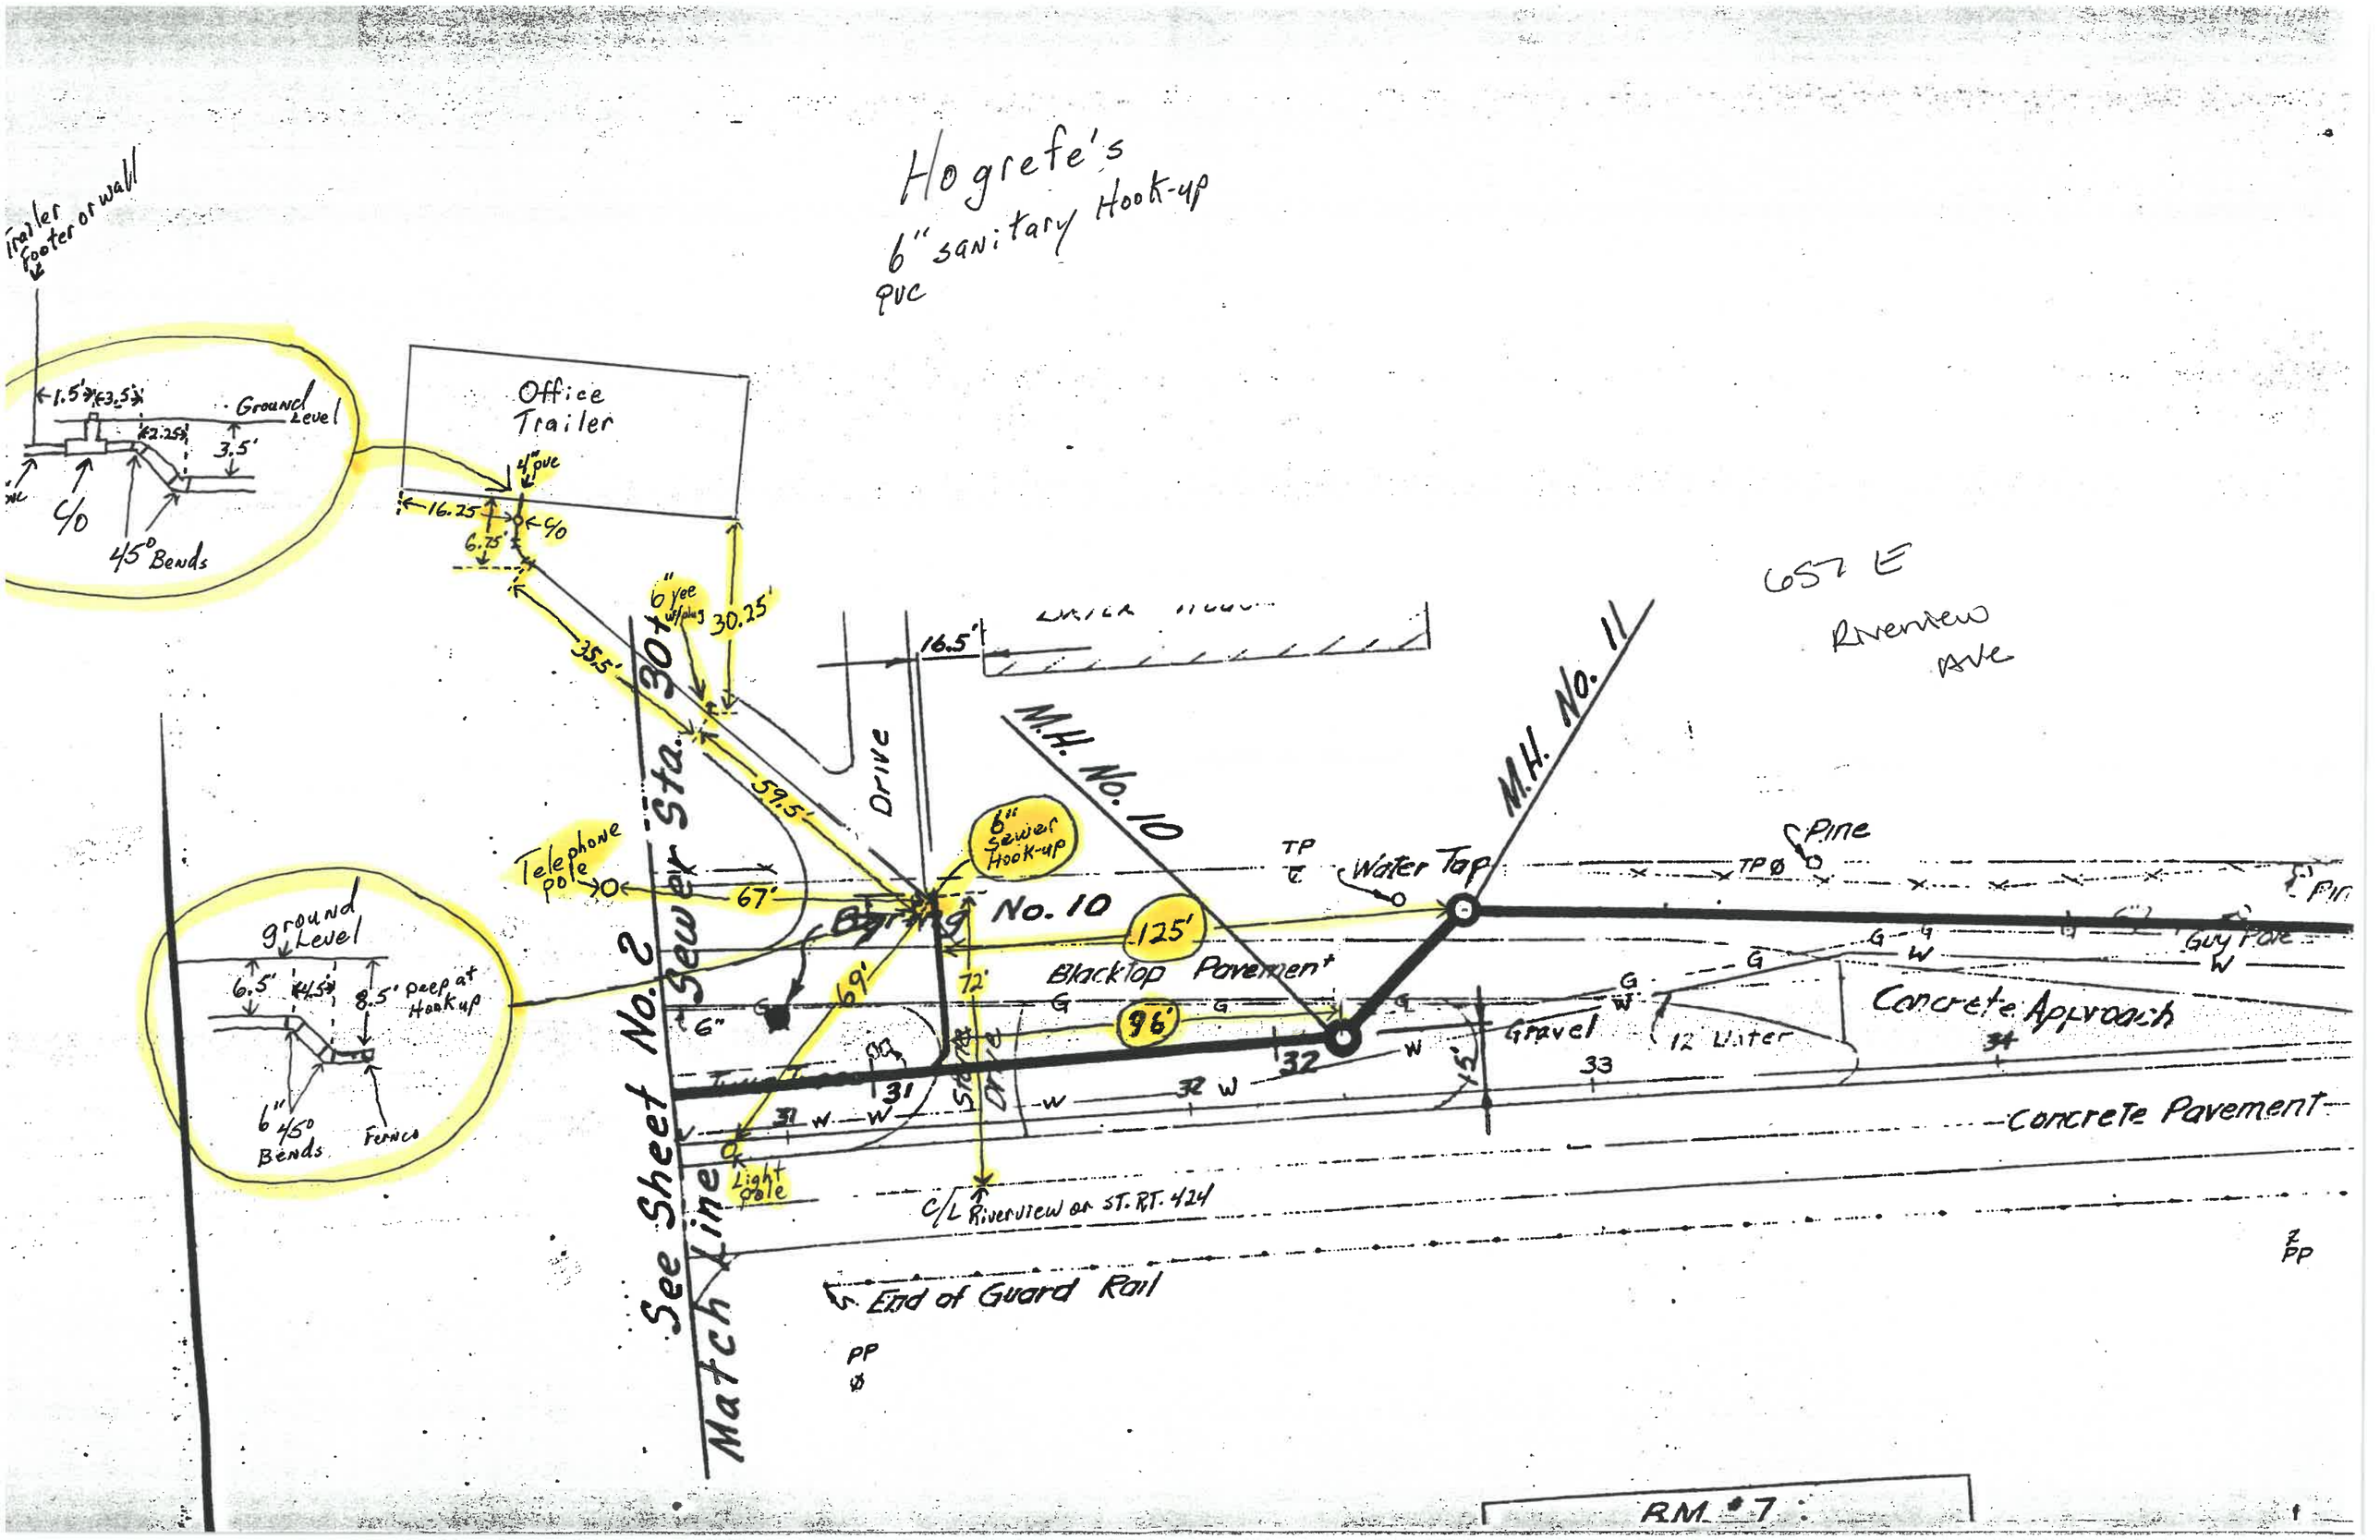

Hogrefe's
6" sanitary Hook-up
PVC
Trailer Footer or wall
1.5'
3.5'
2.25'
Ground Level
3.5'
C/O
45° Bends
Office Trailer
4" pvc
16.25'
6.75'
C/O
6" yee w/plug
30.25'
35.5'
59.5'
Drive
16.5'
M.H. No. 10
M.H. No. 11
6" Sewer Hook-up
Telephone pole
67'
Boring No. 10
125'
Blacktop Pavement
96'
72'
69'
6"
Water Tap
TP
Pine
Guy Pole
Concrete Approach
Gravel
12 Water
Concrete Pavement
Light pole
C/L Riverview or ST. RT. 424
End of Guard Rail
PP
See Sheet No. 2 Sewer Sta. 30+
Match Line
ground Level
6.5'
4.5'
8.5' Deep at Hookup
6" 45° Bends
Fence
657 E
Riverview Ave
RM #7