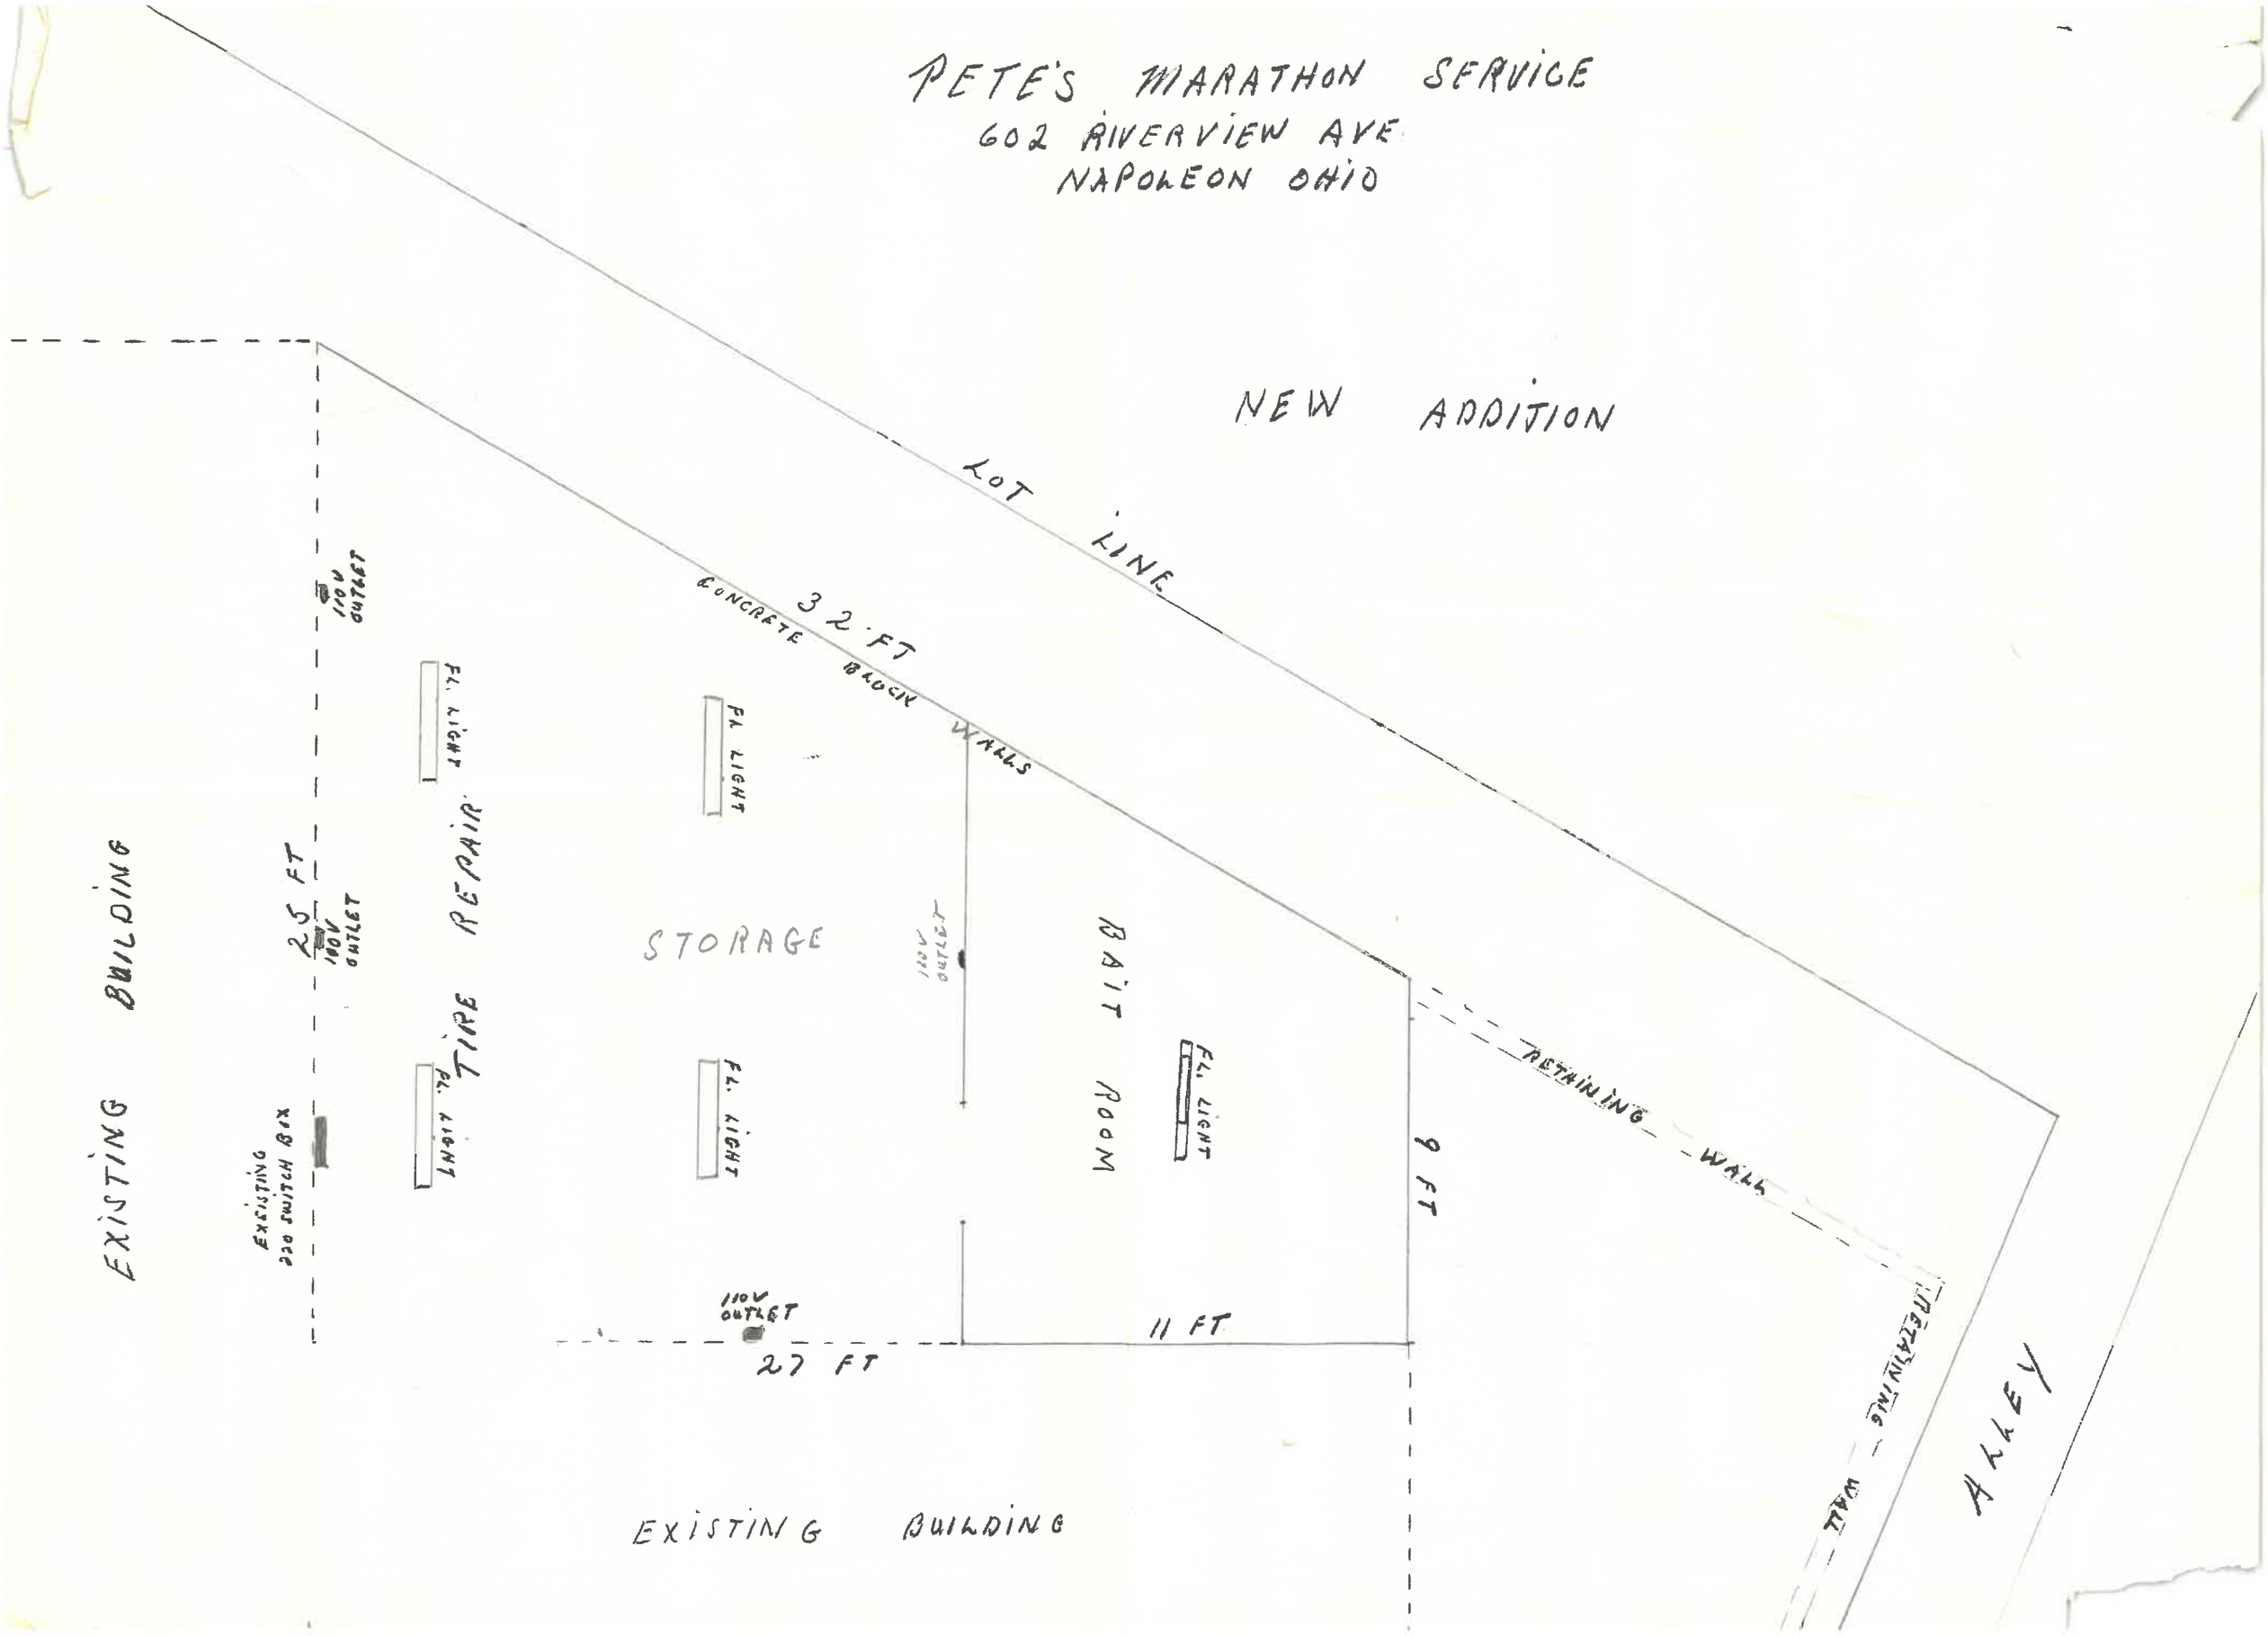
PETE'S MARATHON SERVICE
602 RIVERVIEW AVE
NAPOLEON OHIO
NEW ADDITION
LOT LINE
32 FT
CONCRETE BLOCK WALLS
110V OUTLET
FL. LIGHT
FL. LIGHT
TIRE REPAIR
STORAGE
110V OUTLET
BAIT ROOM
FL. LIGHT
FL. LIGHT
FL. LIGHT
25 FT
110V OUTLET
EXISTING BUILDING
EXISTING 220 SWITCH BOX
110V OUTLET
27 FT
11 FT
9 FT
RETAINING WALL
RETAINING WALL
ALLEY
EXISTING BUILDING