WATER TAPPING PERMIT
issued by
The Napoleon Water Distribution Department
255 West Riverview Ave. Napoleon. Ohio 43545 Ph. 592-4010

Permit No. W- 0075 Issued _____ Received of _____ ($_____).00

(Charge for tapping permit to supply water service to) Lot No. _____ Sub Div. _____

Street No. _____ Tap Size _____ " Cost $_____.00 Plumber _____

Date completed _____ Approved by _____ _____
water distribution dept. finance director

Name _____ Size of tap 1" Date 3-22-94 Street and No. 856 W. Riverview

Old Tap No. 2532 New Tap No. 9410 Size and Kind of Main 16" DIP

Location of Main 1' South of F pavement edge Depth of Main 5'
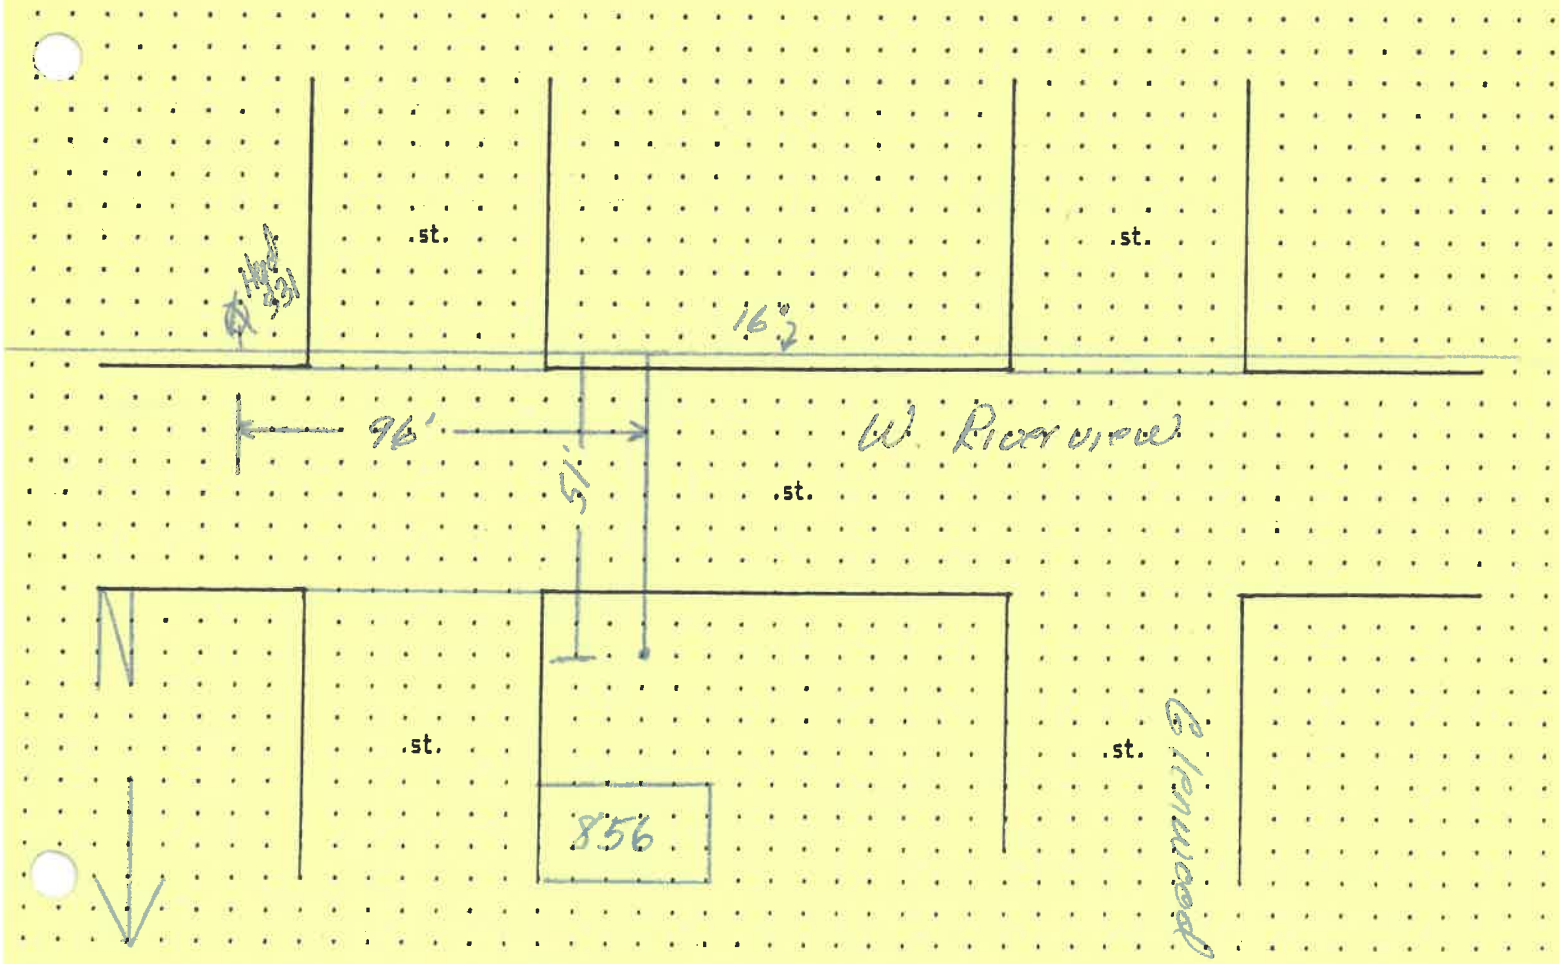
Distance from Hydrant/~~Valve~~ 96' W of Hyd #331 Distance to Curb Stop from Corp. 51'