WATER TAPPING PERMIT

issued by

The Napoleon Water Distribution Department

255 West Riverview Ave. Napoleon. Ohio 43545 Ph. 592-4010

Permit No. W- 0129 Issued _____ Received of _____ ($_____).00

(Charge for tapping permit to supply water service to) Lot No. _____ Sub Div. _____

Street No. _____ Tap Size _____ " Cost $_____.00 Plumber _____

Date completed _____ Approved by _____ water distribution dept. _____ finance director

Name _____ Size of tap 1" Date 8-9-93 Street and No. 131 Rohrs

Old Tap No. 2396 New Tap No. 9354 Size and Kind of Main 6" CIP

Location of Main 2½' south of south curb Depth of Main 5'
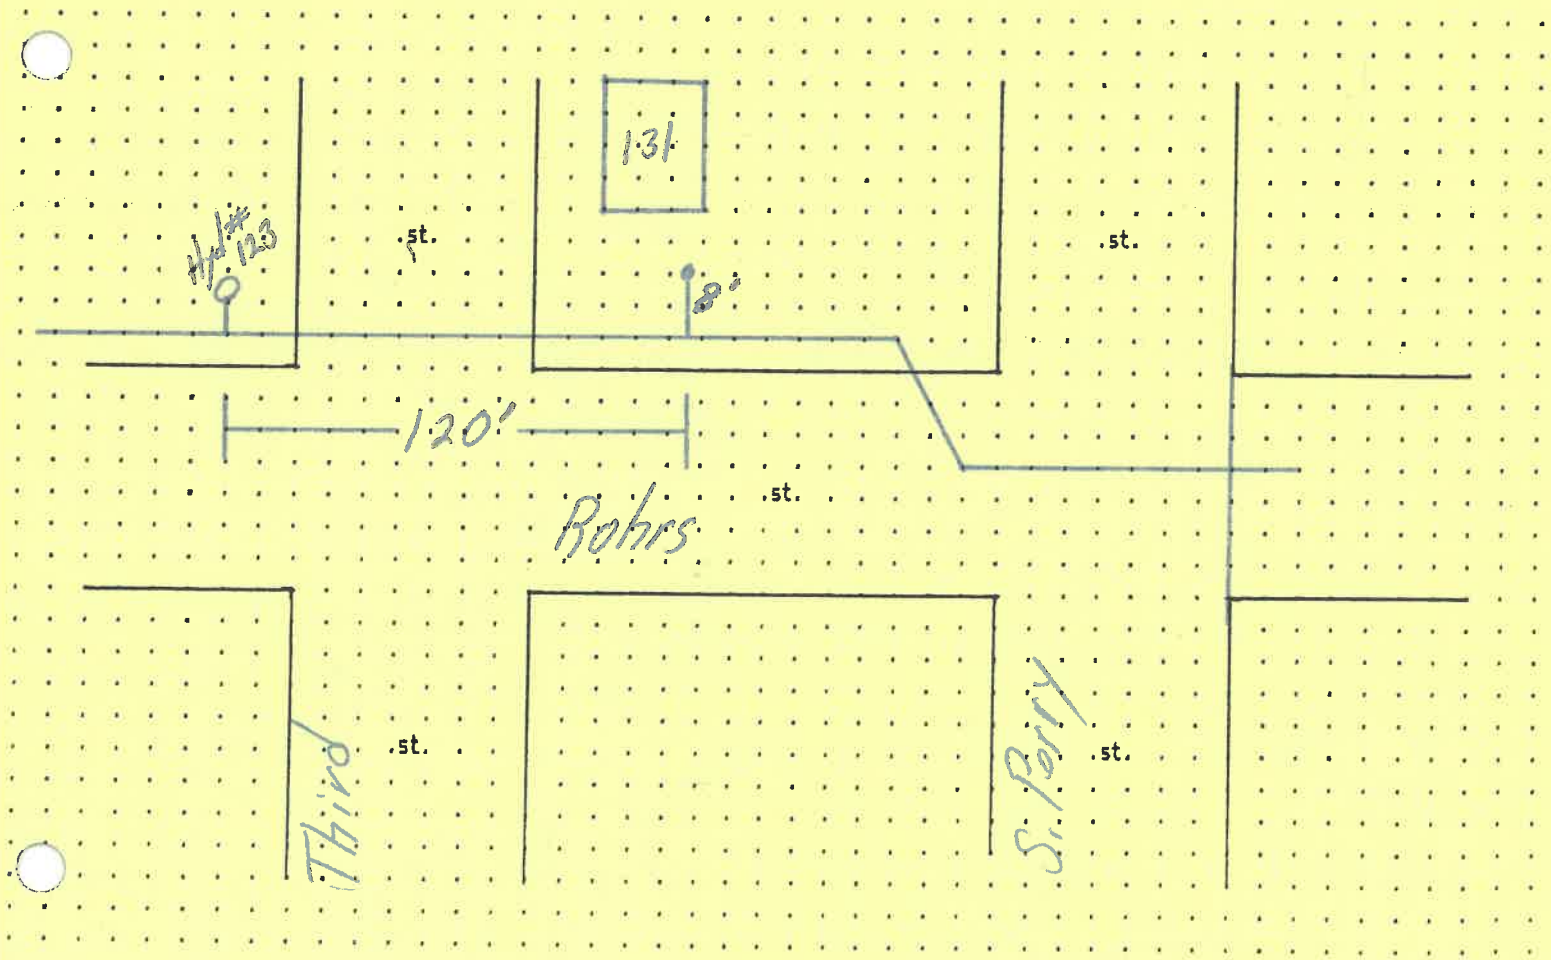
Distance from Hydrant/~~Valve~~ 120' W. of Hyd # 123 Distance to Curb Stop from Corp. 8'