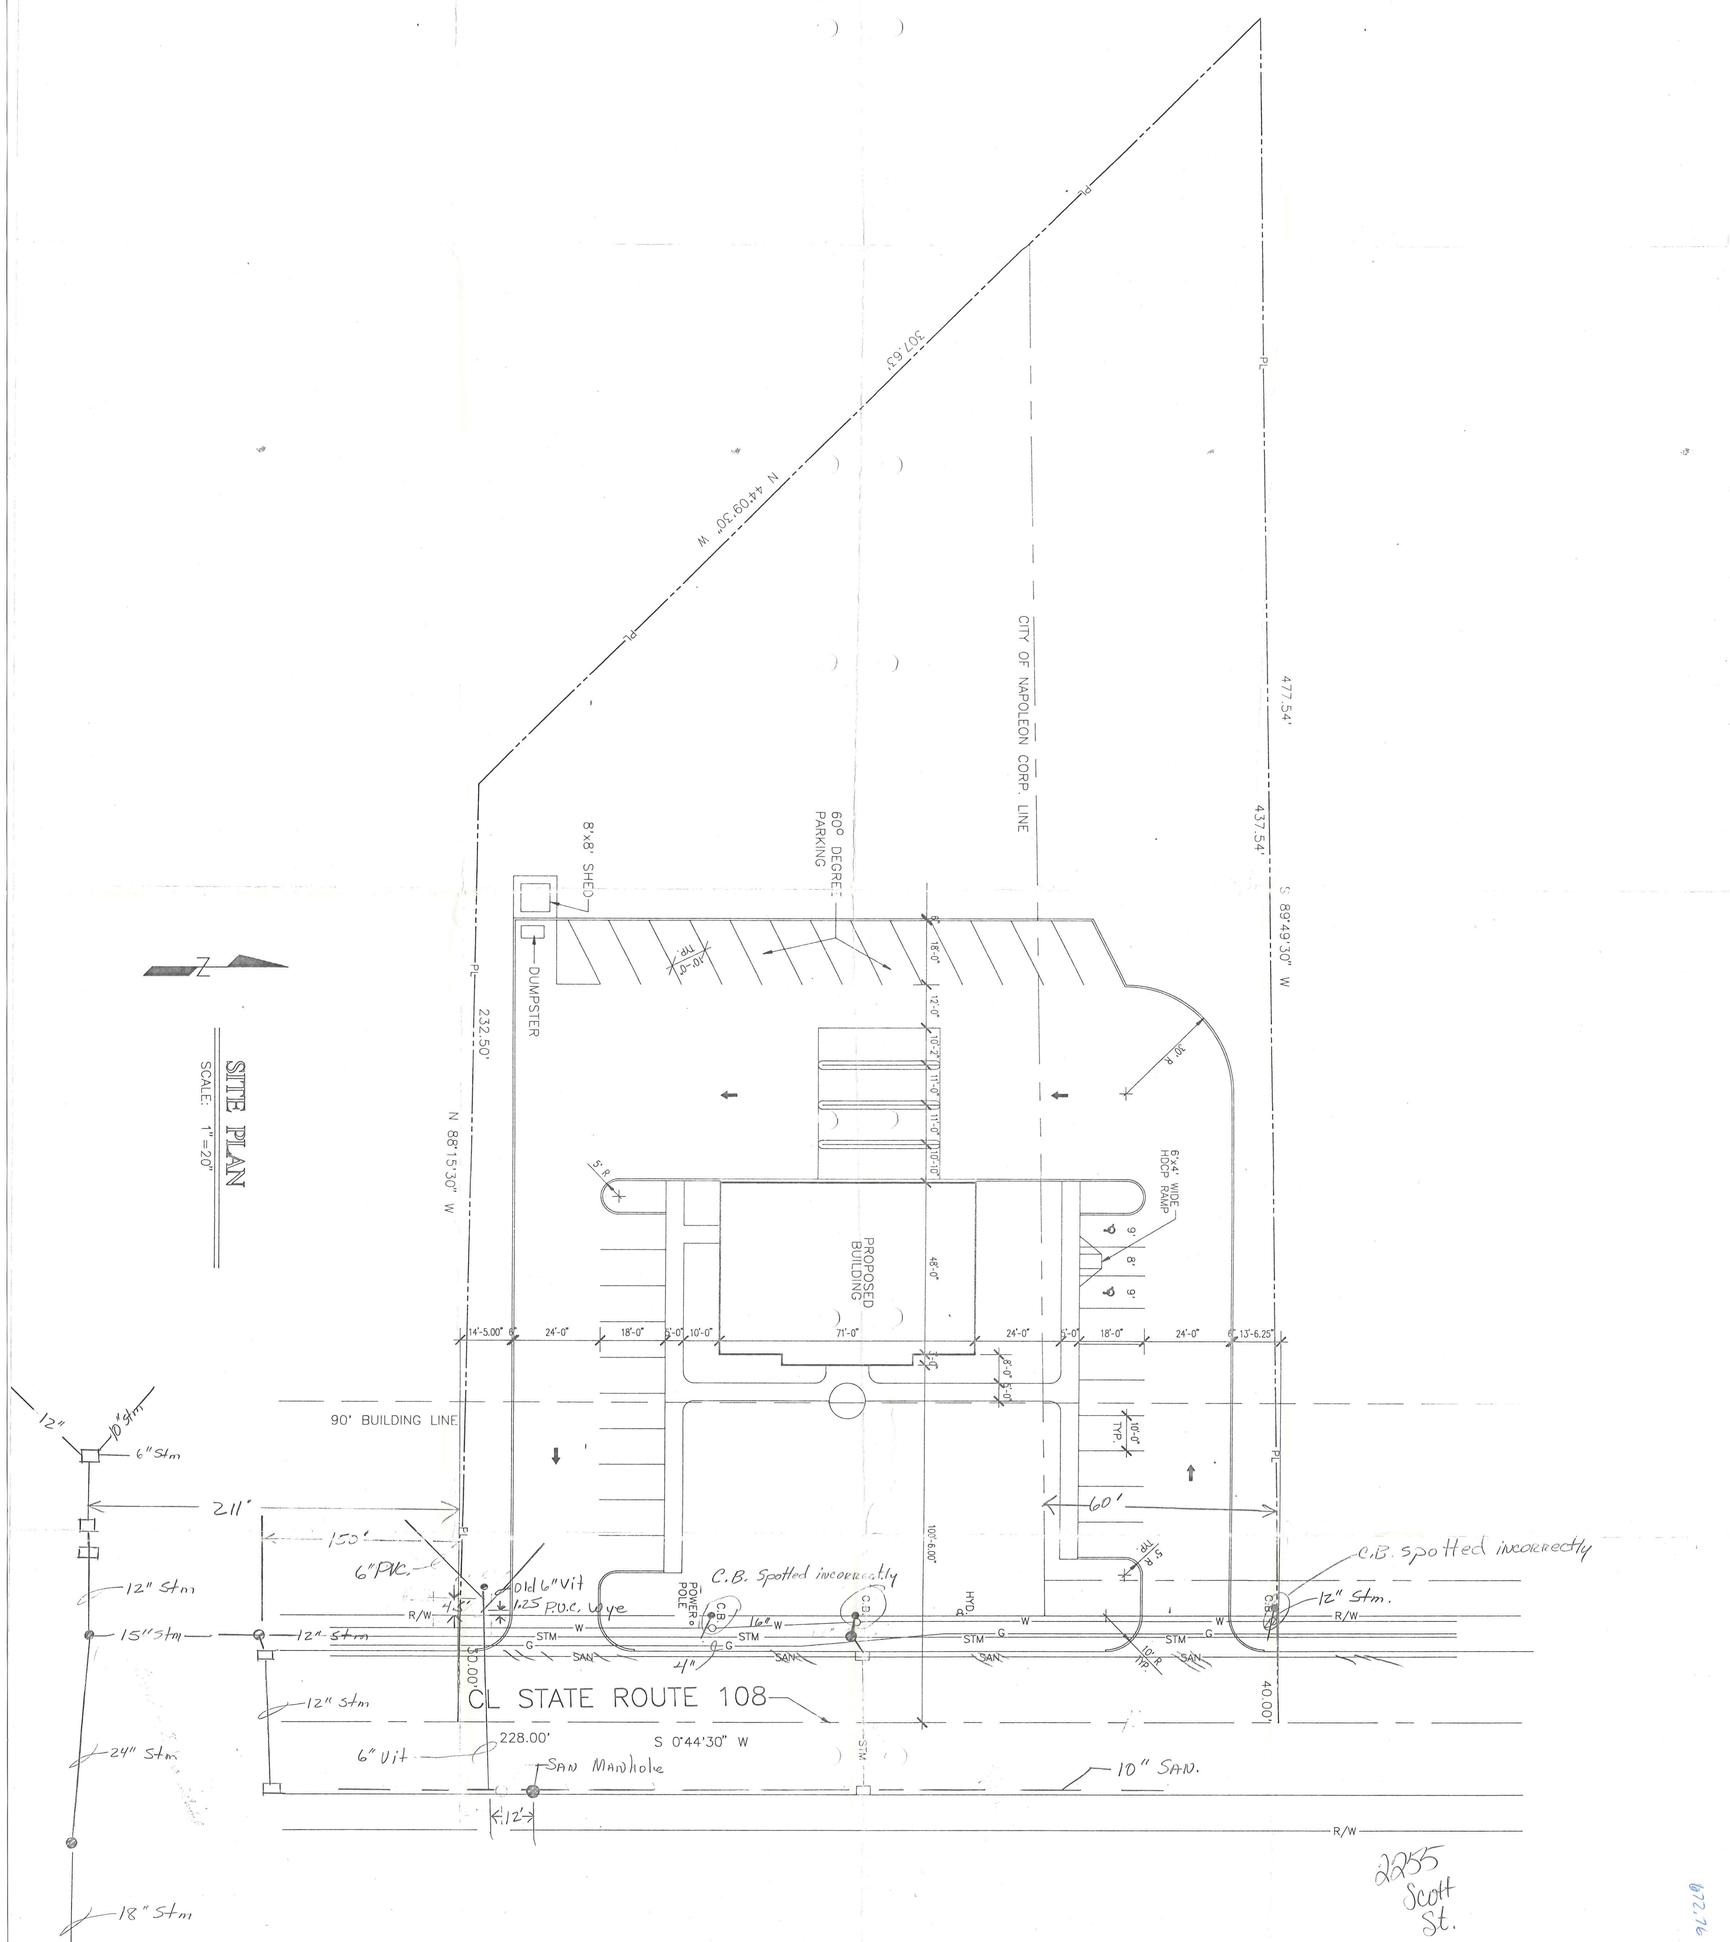

SITE PLAN

SCALE: 1"=20'

SITE PLAN

FARMERS & MERCHANTS STATE BANK

PROJECT ADDRESS
NAPOLEON, OHIO

LEE A. SHORT – ARCHITECT

OHIO CERTIFICATE NO.6945

217 1/2 NORTH DEFIANCE STREET
ARCHBOLD, OHIO 43502

419-446-9497

REVISIONS

DRAWN BY: DLP
PROJECT NO. NO.
DATE: MO.-DAY-YR.

C-1

OF ONE