915 Scott St

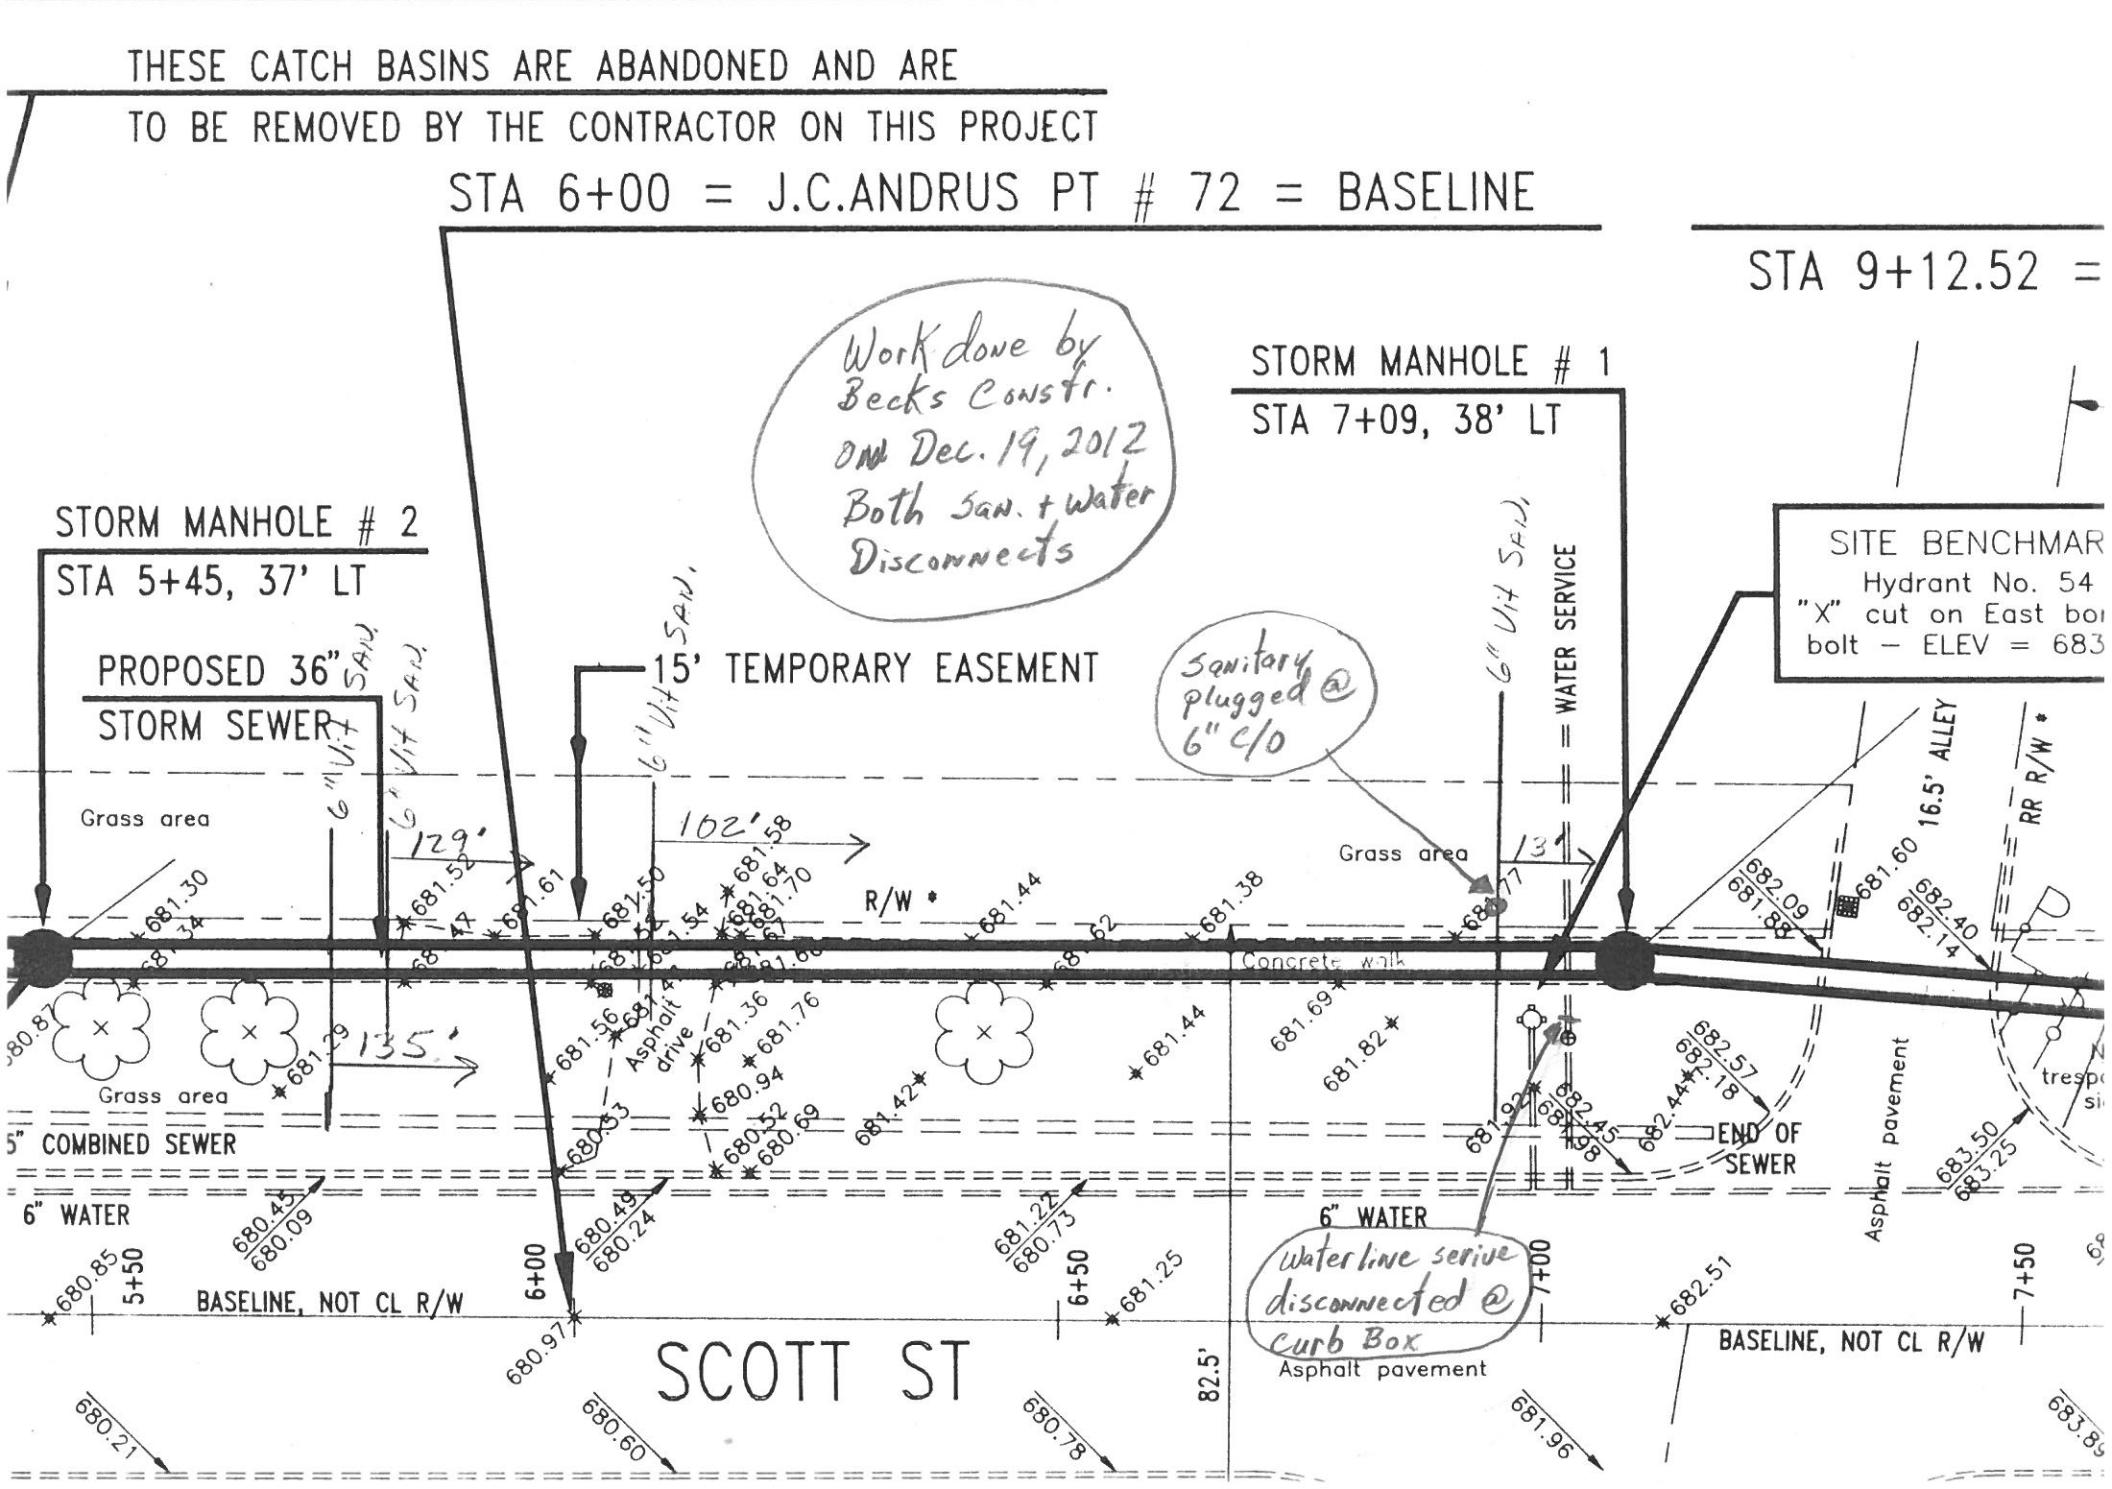
THESE CATCH BASINS ARE ABANDONED AND ARE
TO BE REMOVED BY THE CONTRACTOR ON THIS PROJECT
STA 6+00 = J.C.ANDRUS PT # 72 = BASELINE
STA 9+12.52 =
Work done by Becks Constr. ON Dec. 19, 2012 Both San. + water Disconnects
STORM MANHOLE # 1
STA 7+09, 38' LT
STORM MANHOLE # 2
STA 5+45, 37' LT
PROPOSED 36" STORM SEWER
15' TEMPORARY EASEMENT
Sanitary plugged @ 6" C/O
6" V.I.T. SAN.
= WATER SERVICE
SITE BENCHMAR
Hydrant No. 54
"X" cut on East bo
bolt – ELEV = 683
16.5' ALLEY
RR R/W *
R/W *
Grass area
Concrete walk
Asphalt drive
Asphalt pavement
129'
102'
135'
13'
5" COMBINED SEWER
6" WATER
END OF SEWER
Water line serive disconnected @ curb Box
BASELINE, NOT CL R/W
5+50
6+00
6+50
7+00
7+50
SCOTT ST
82.5'