WATER TAPPING PERMIT
issued by
The Napoleon Water Distribution Department
255 West Riverview Ave. Napoleon. Ohio 43545 Ph. 592-4010

Permit No. W-0415 Issued _____ Received of _____ ($_____).00

(Charge for tapping permit to supply water service to) Lot No. _____ Sub Div. _____

Street No. _____ Tap Size _____ " Cost $_____.00 Plumber _____

COMPLETED

Date completed _____ Approved by _____ water distribution dept. _____ finance director

Name _____ Size of tap 1" Date 6-24-94 Street and No. 1132 Sheffield

Old Tap No. 2873 New Tap No. 9462 Size and Kind of Main 8" PVC

Location of Main 8' West of West curb Depth of Main 5'
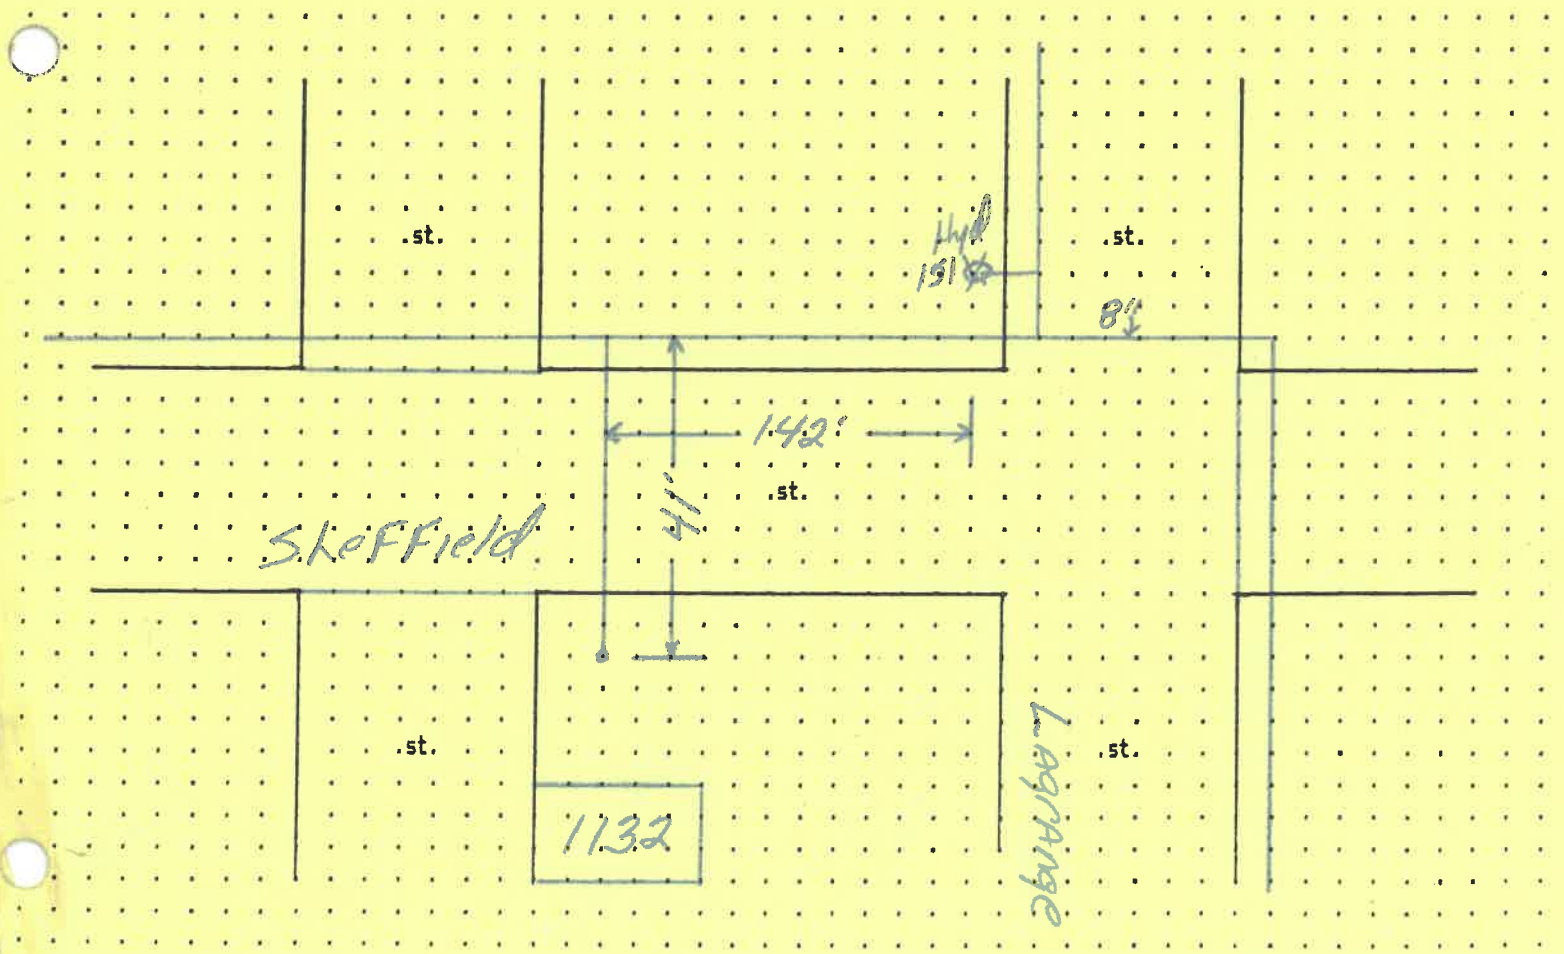
Distance from Hydrant/~~Valve~~ 142' South of Hyd 151 Distance to Curb Stop from Corp. 41'