823 WELSTED STREET
SANITARY SEWER, STORM SEWER
+ WATER SERVICE

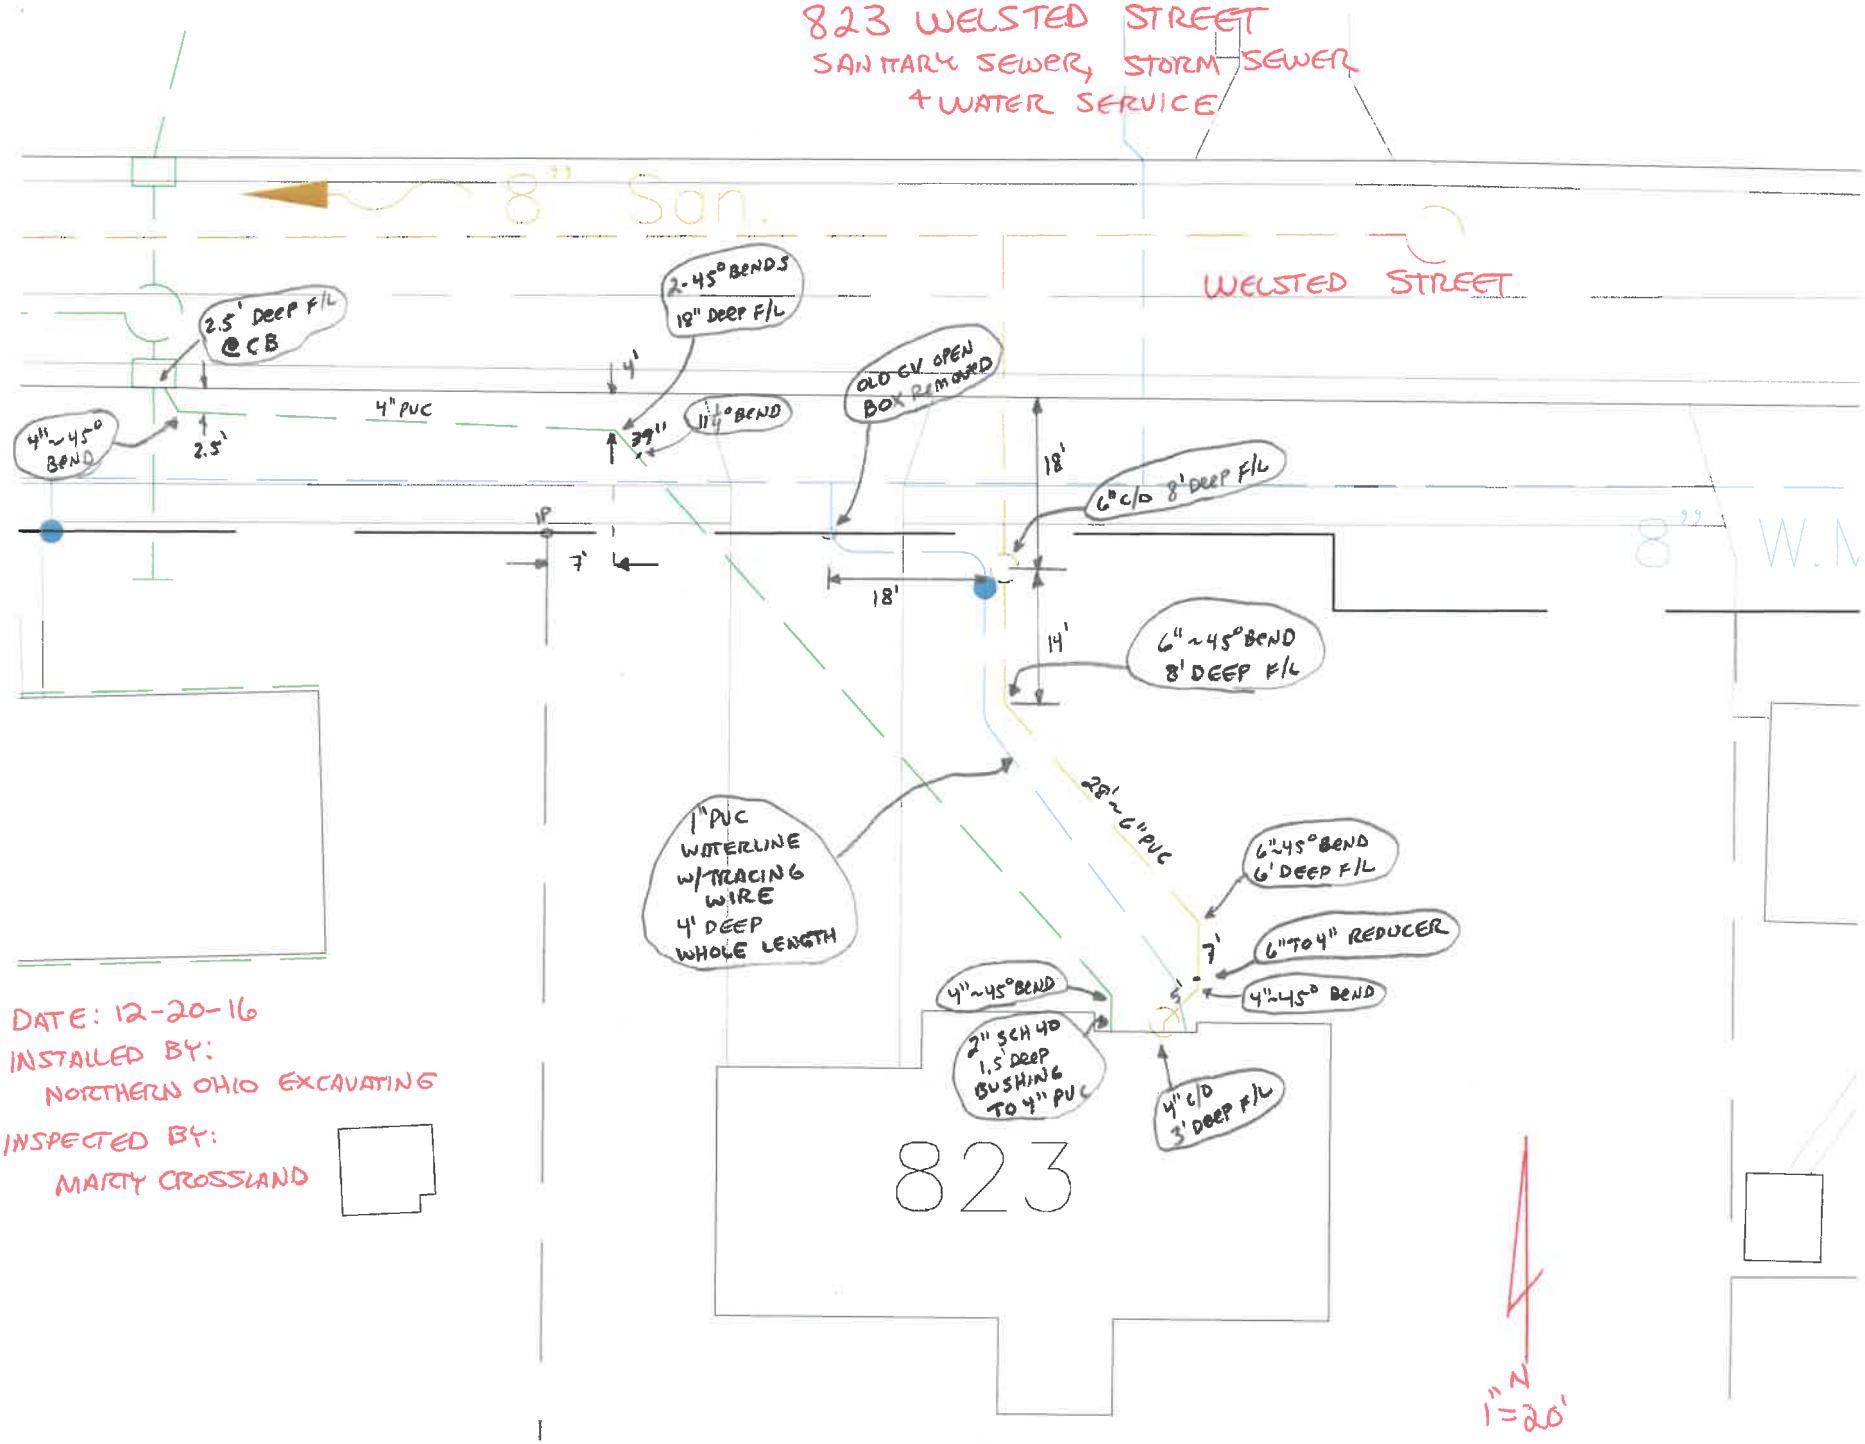

DATE: 12-20-16
INSTALLED BY:
NORTHERN OHIO EXCAVATING
INSPECTED BY:
MARTY CROSSLAND