DATE: 5-4-16

INSTALLED BY: JA HILLIS LLC

INSPECTED BY: MARTY CROSSLAND

118 WEST FRONT STREET
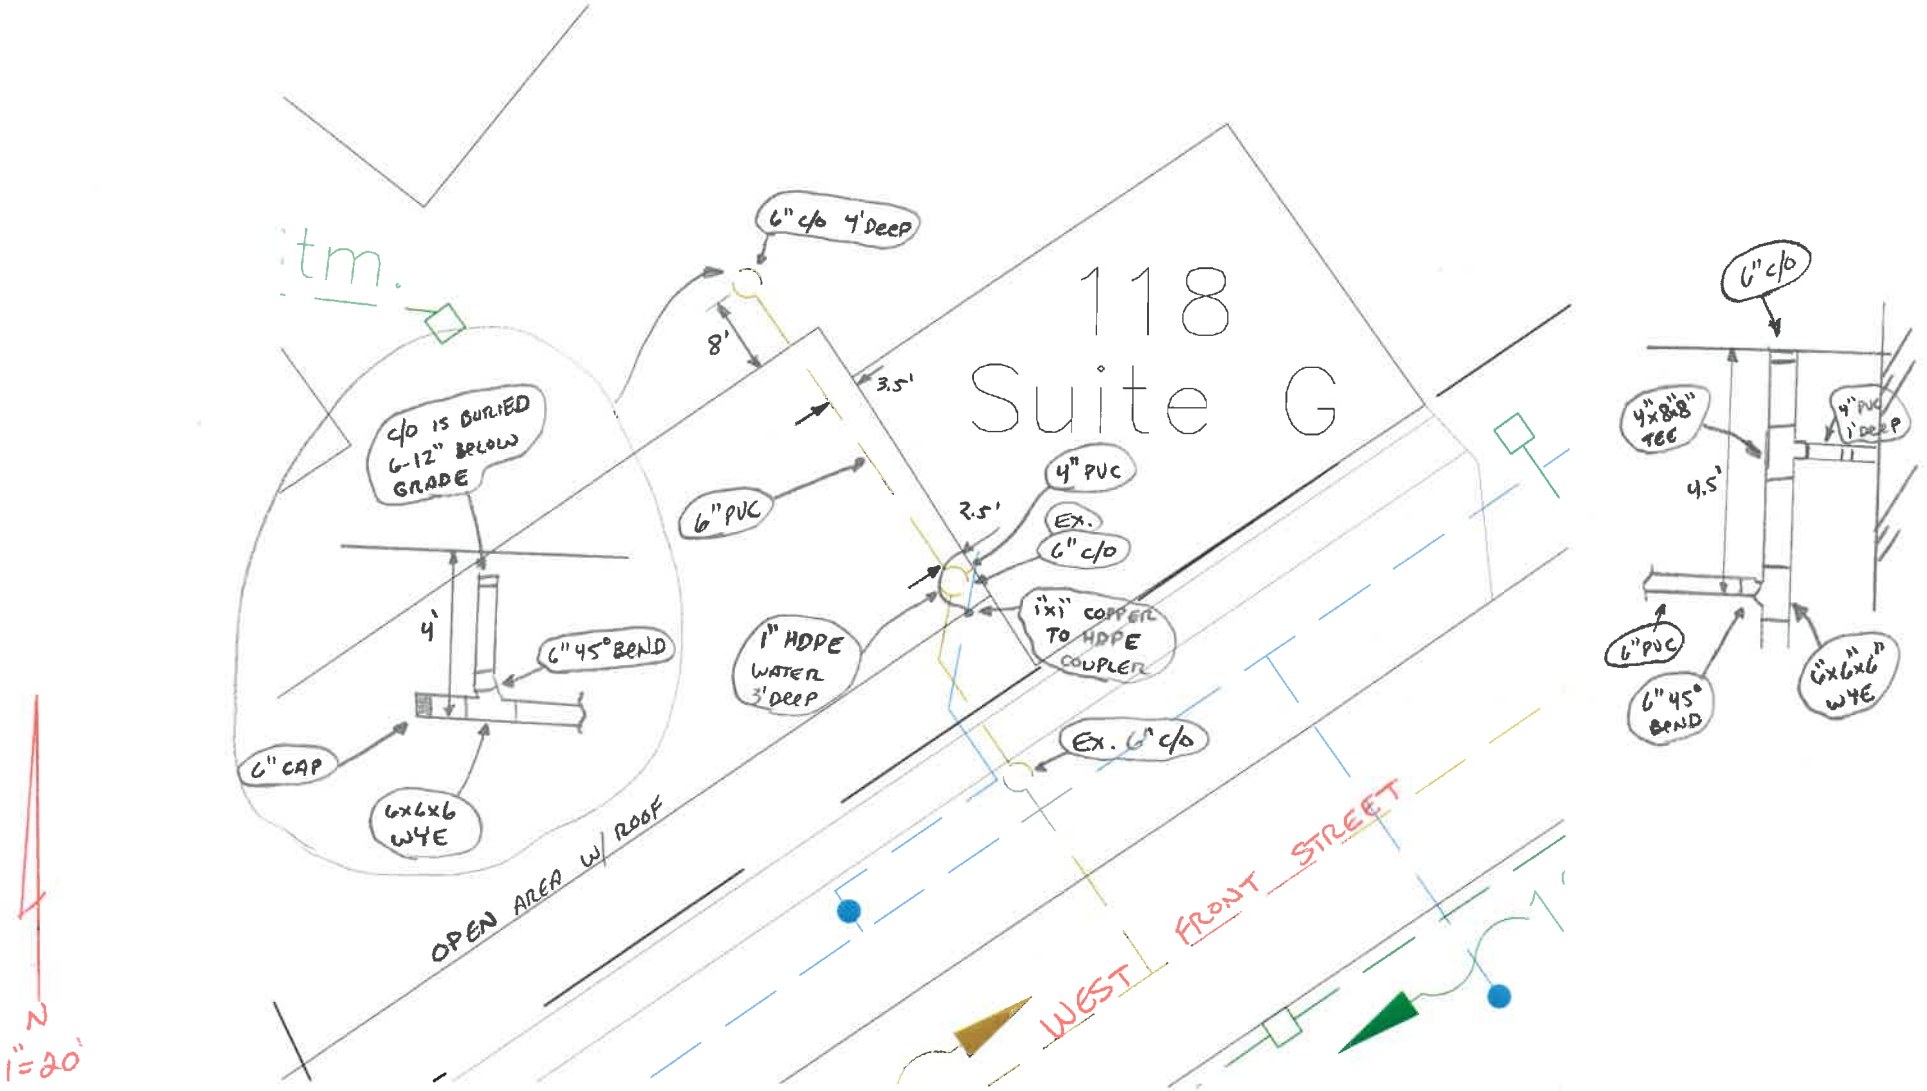
SANITARY SEWER