Date Installed: 11-20-14
Installed by: Vernon Nagel Inc.
Inspected by: Rex Moll

PETRO–LUBE
NAPOLEON, OHIO

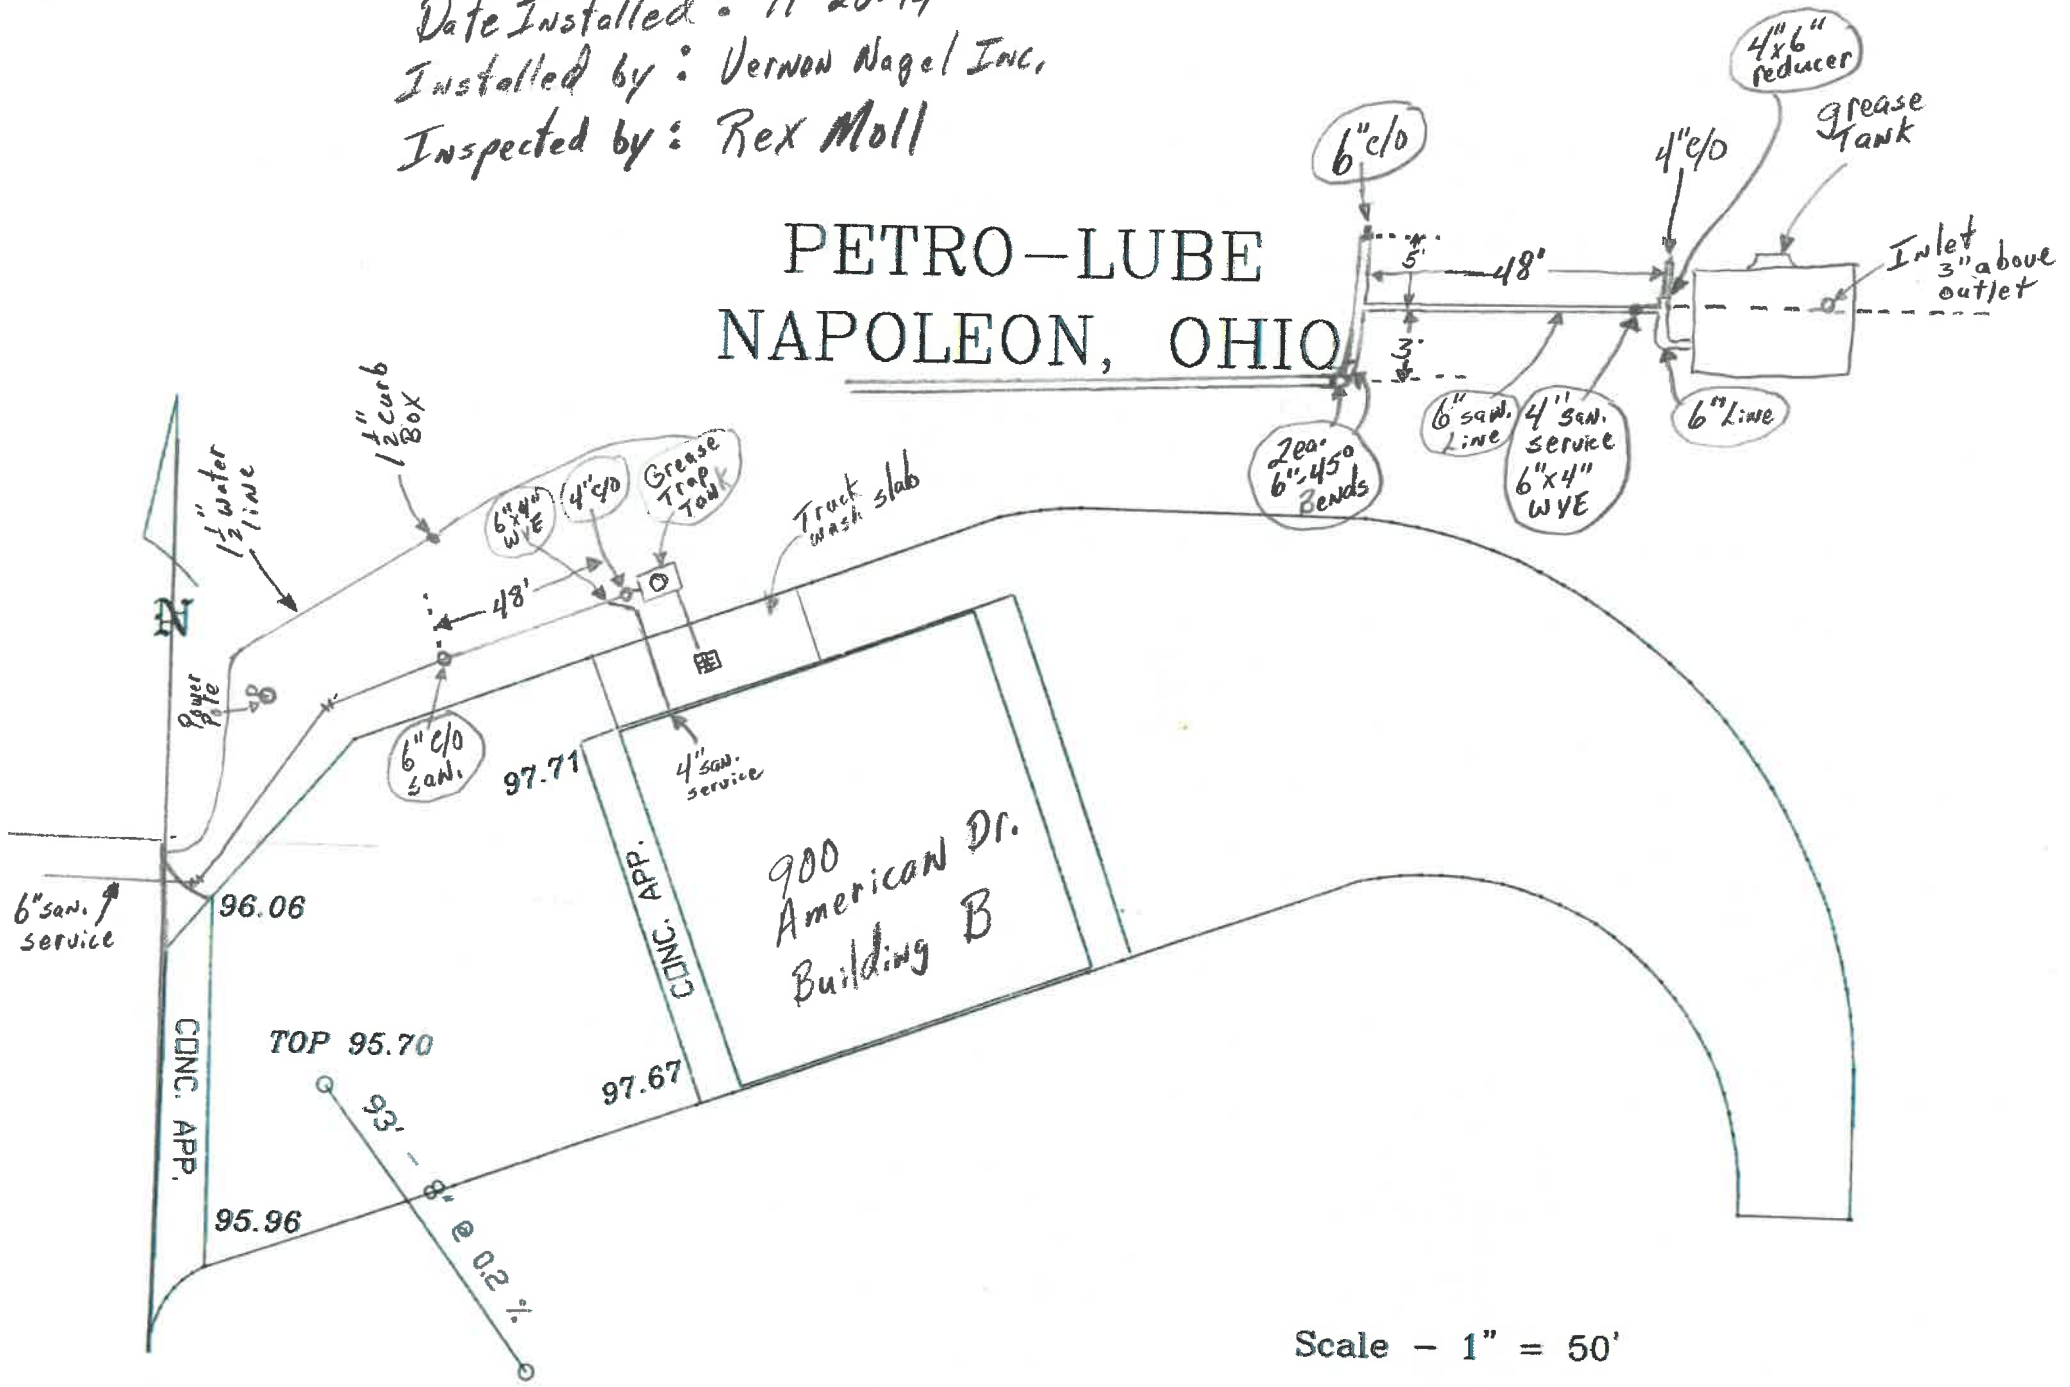

Scale – 1" = 50'

Sanitary Sewer 2014