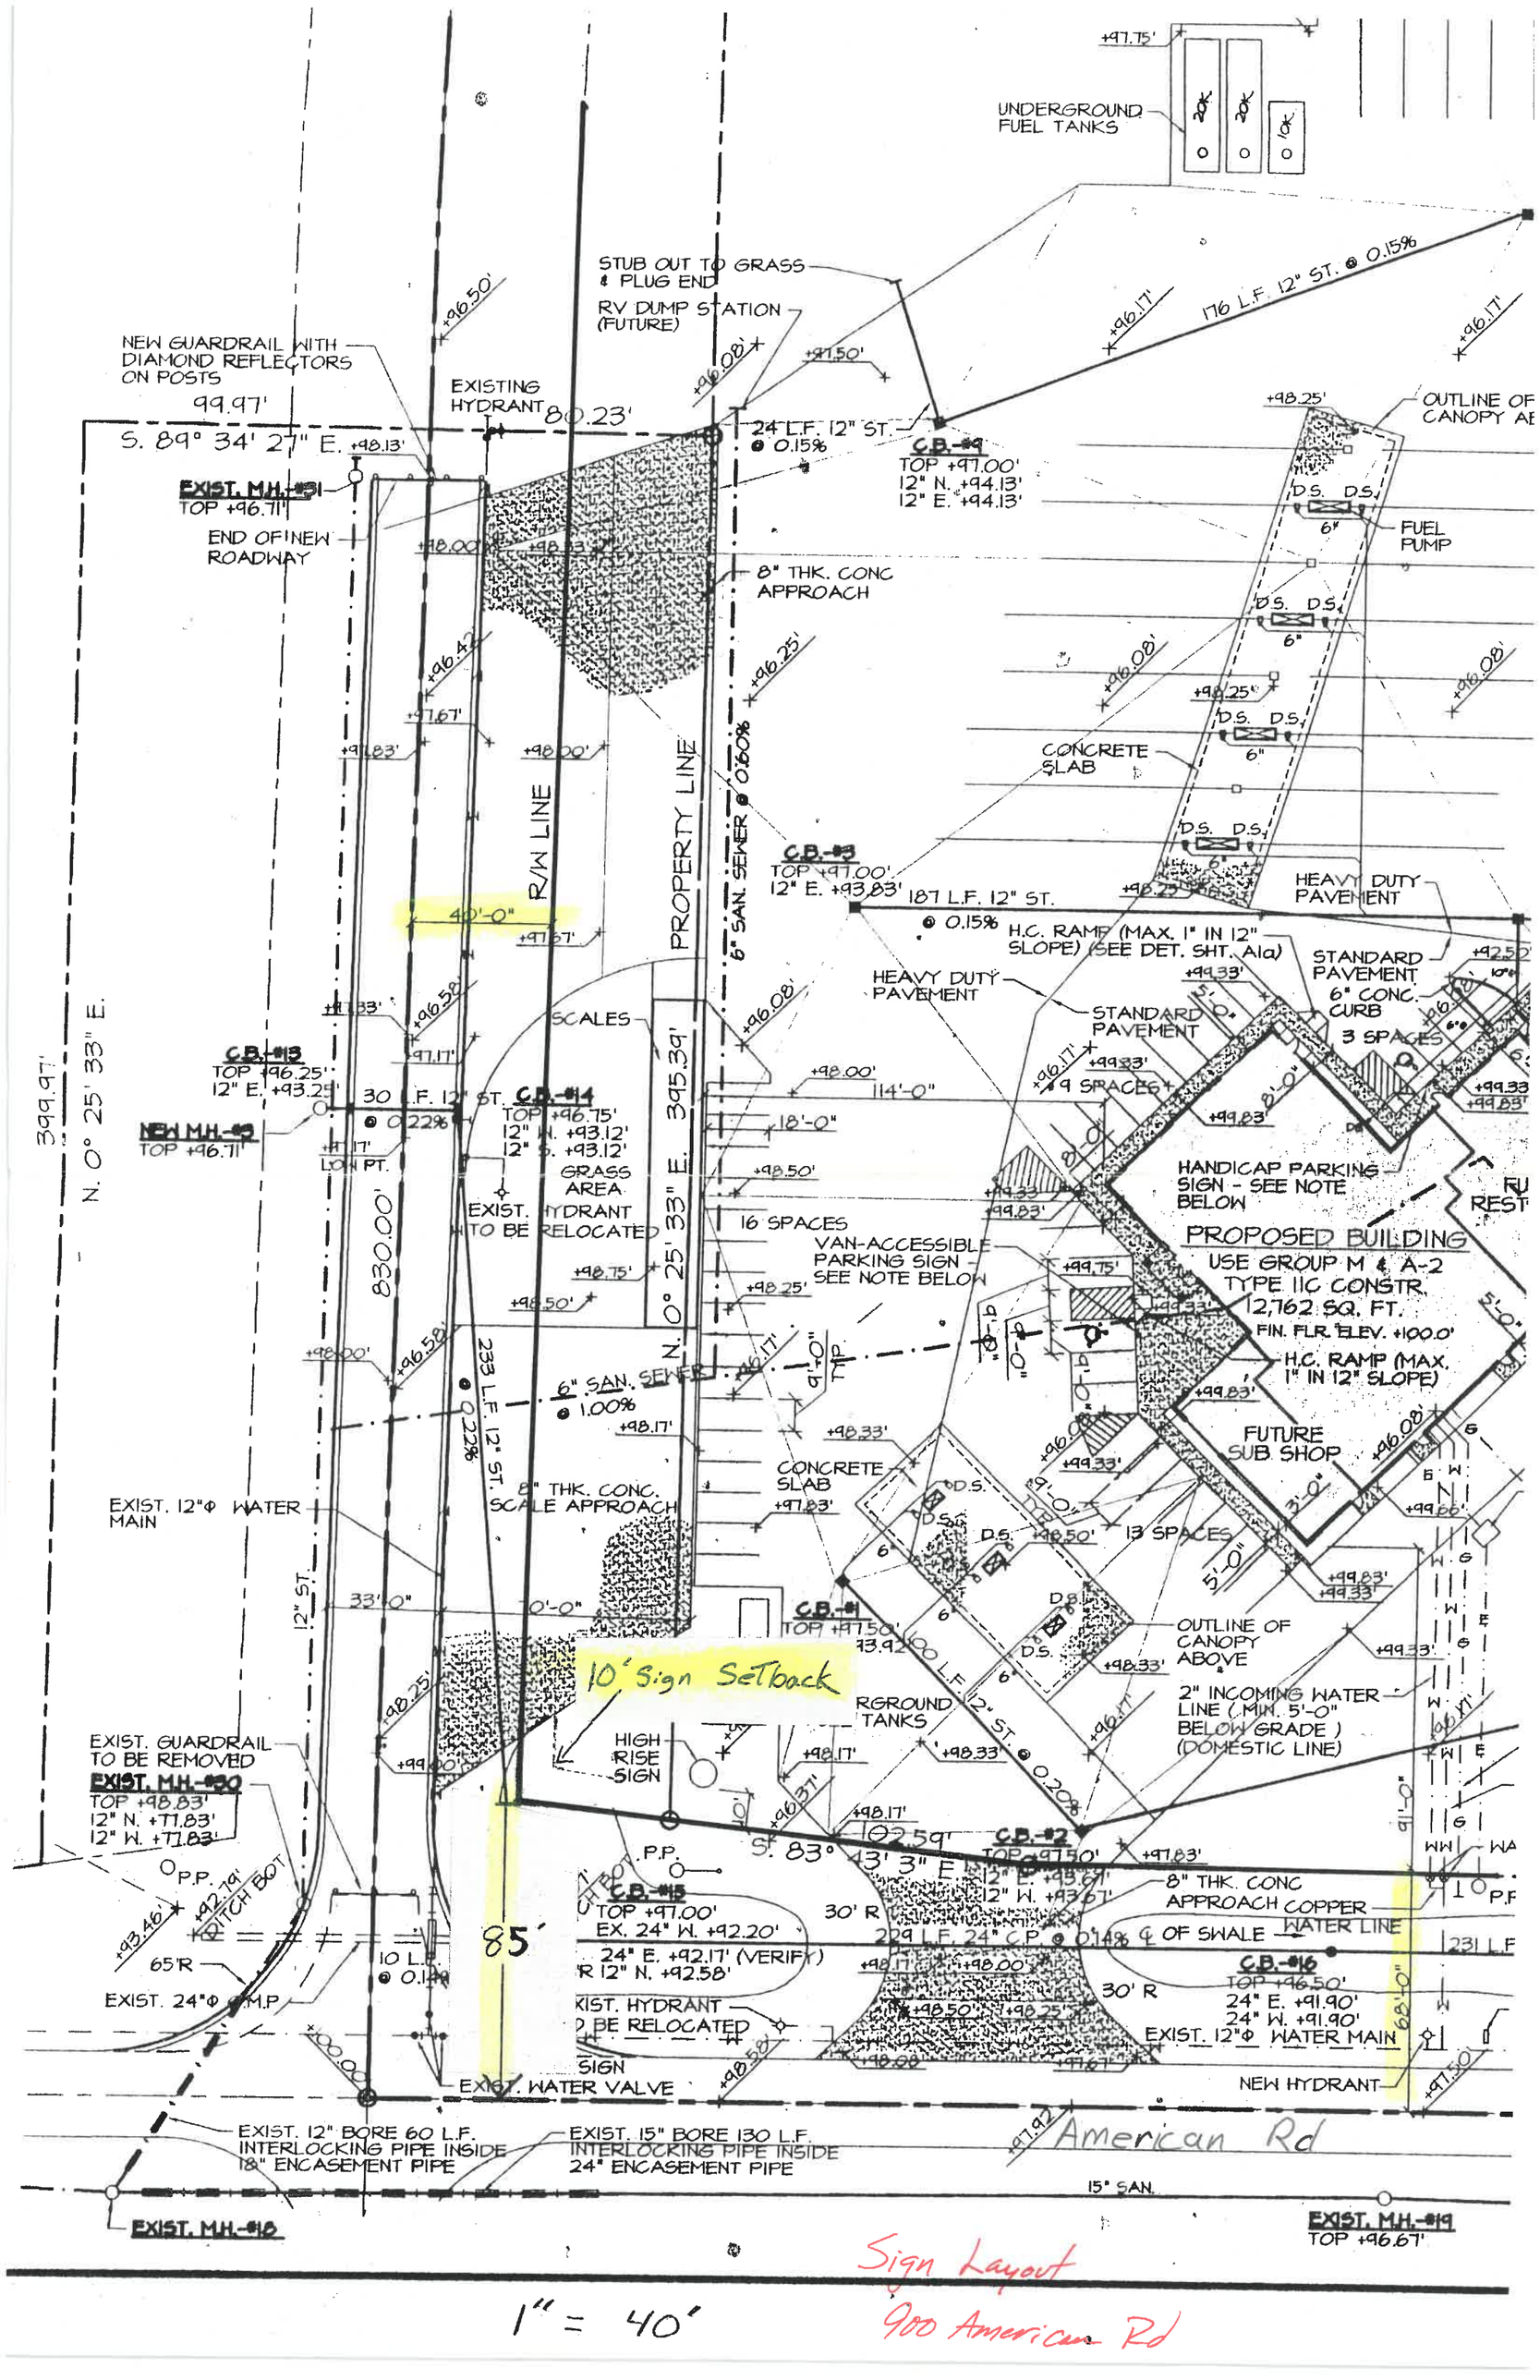

Sign Layout

1" = 40'

900 American Rd