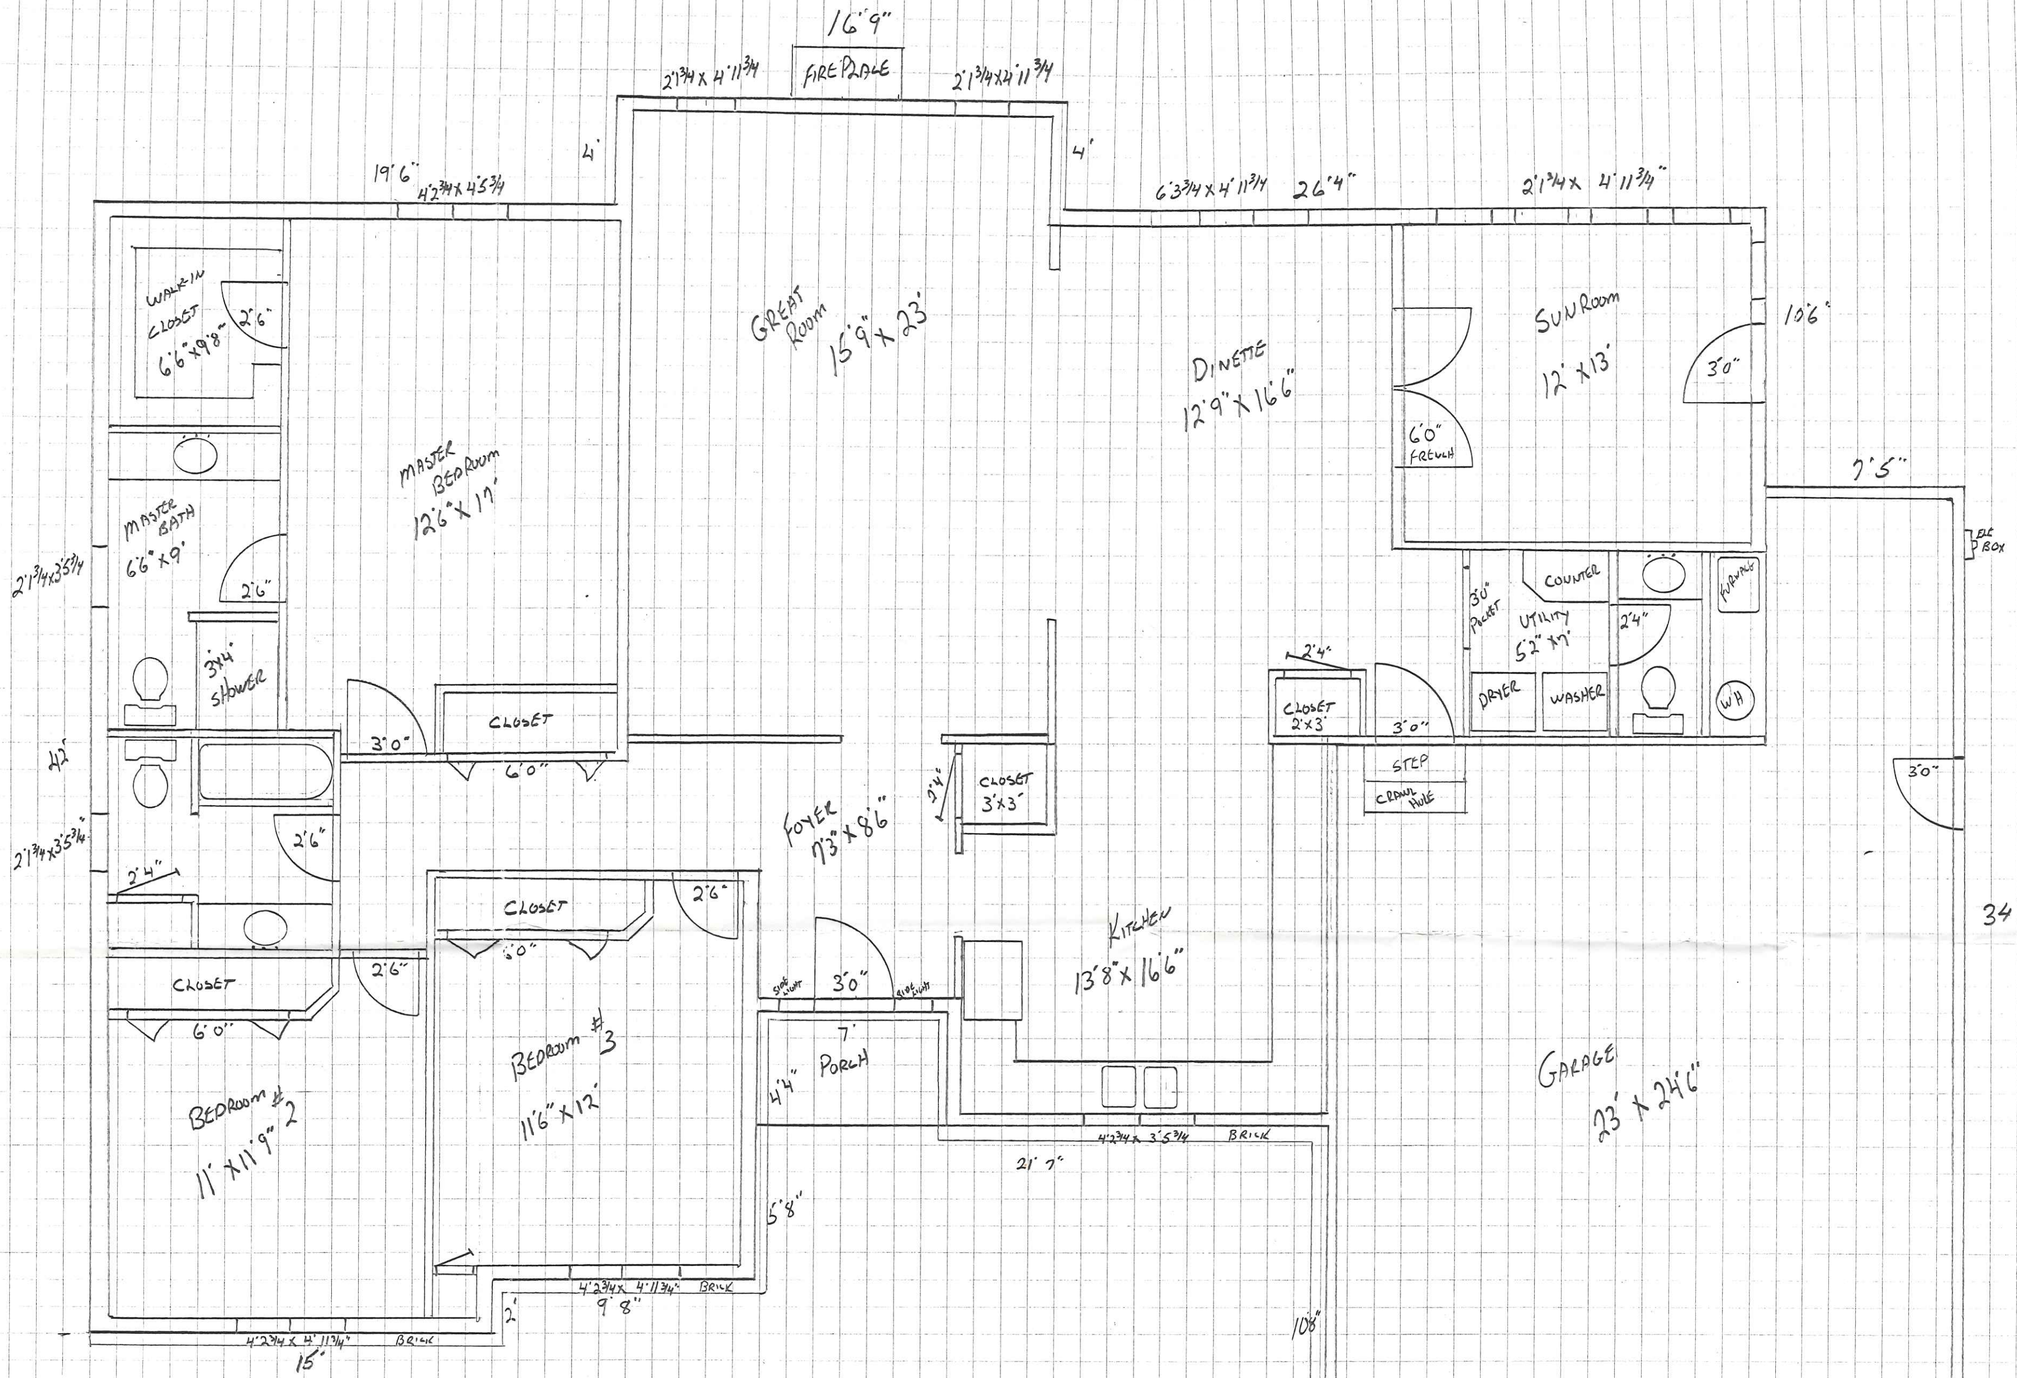

JOB
JIM BERNICKE
LOT 32 1130 BELLA LANE
WEISENBURGER BLD.

WEISENBURGER BLDRS., INC.
ROUTE 1-22681 ROAD D
CONTINENTAL, OHIO 45831