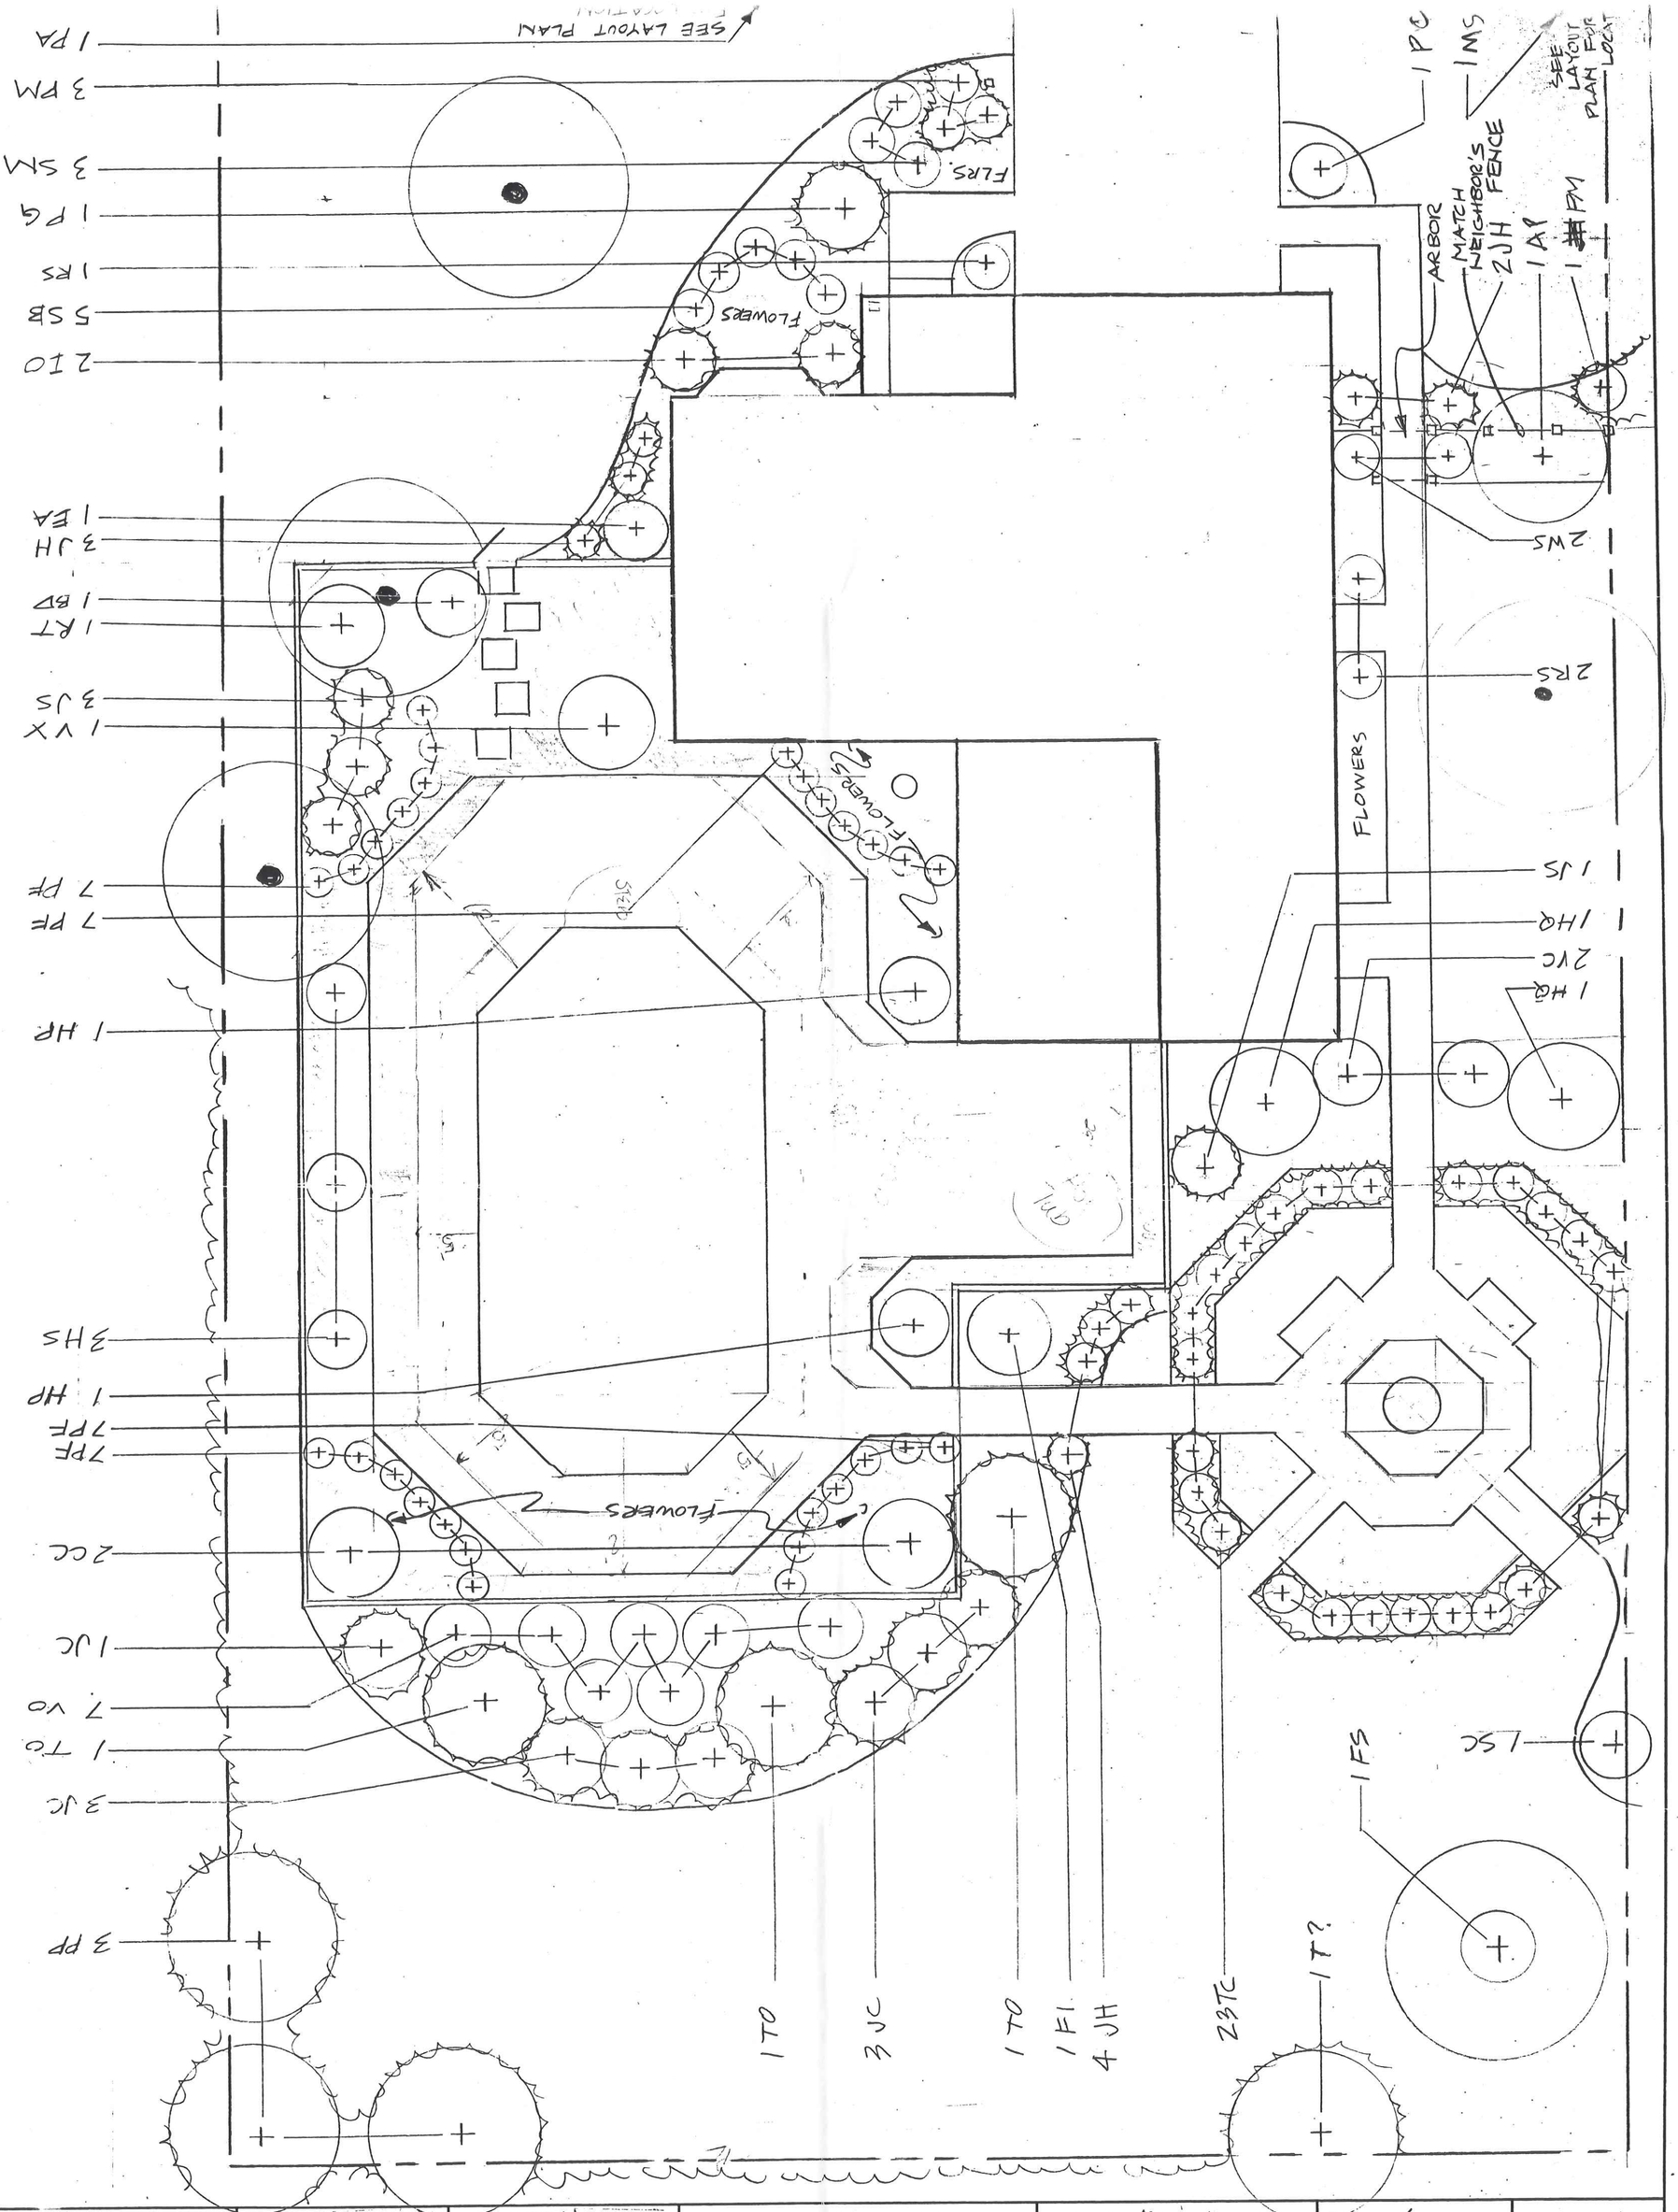


| | | | | | |
|---|---|---|---|---|---|
| | | Drawing Title: LAHKENAU RESIDENCE 310 Briarcliff Dr. | Scale: 1/8" = 1'-0" | Date: 1/00 | Sheet 2 Of 2 |
| | | | Drawn By: JDS JR | Rev. Date: - | |