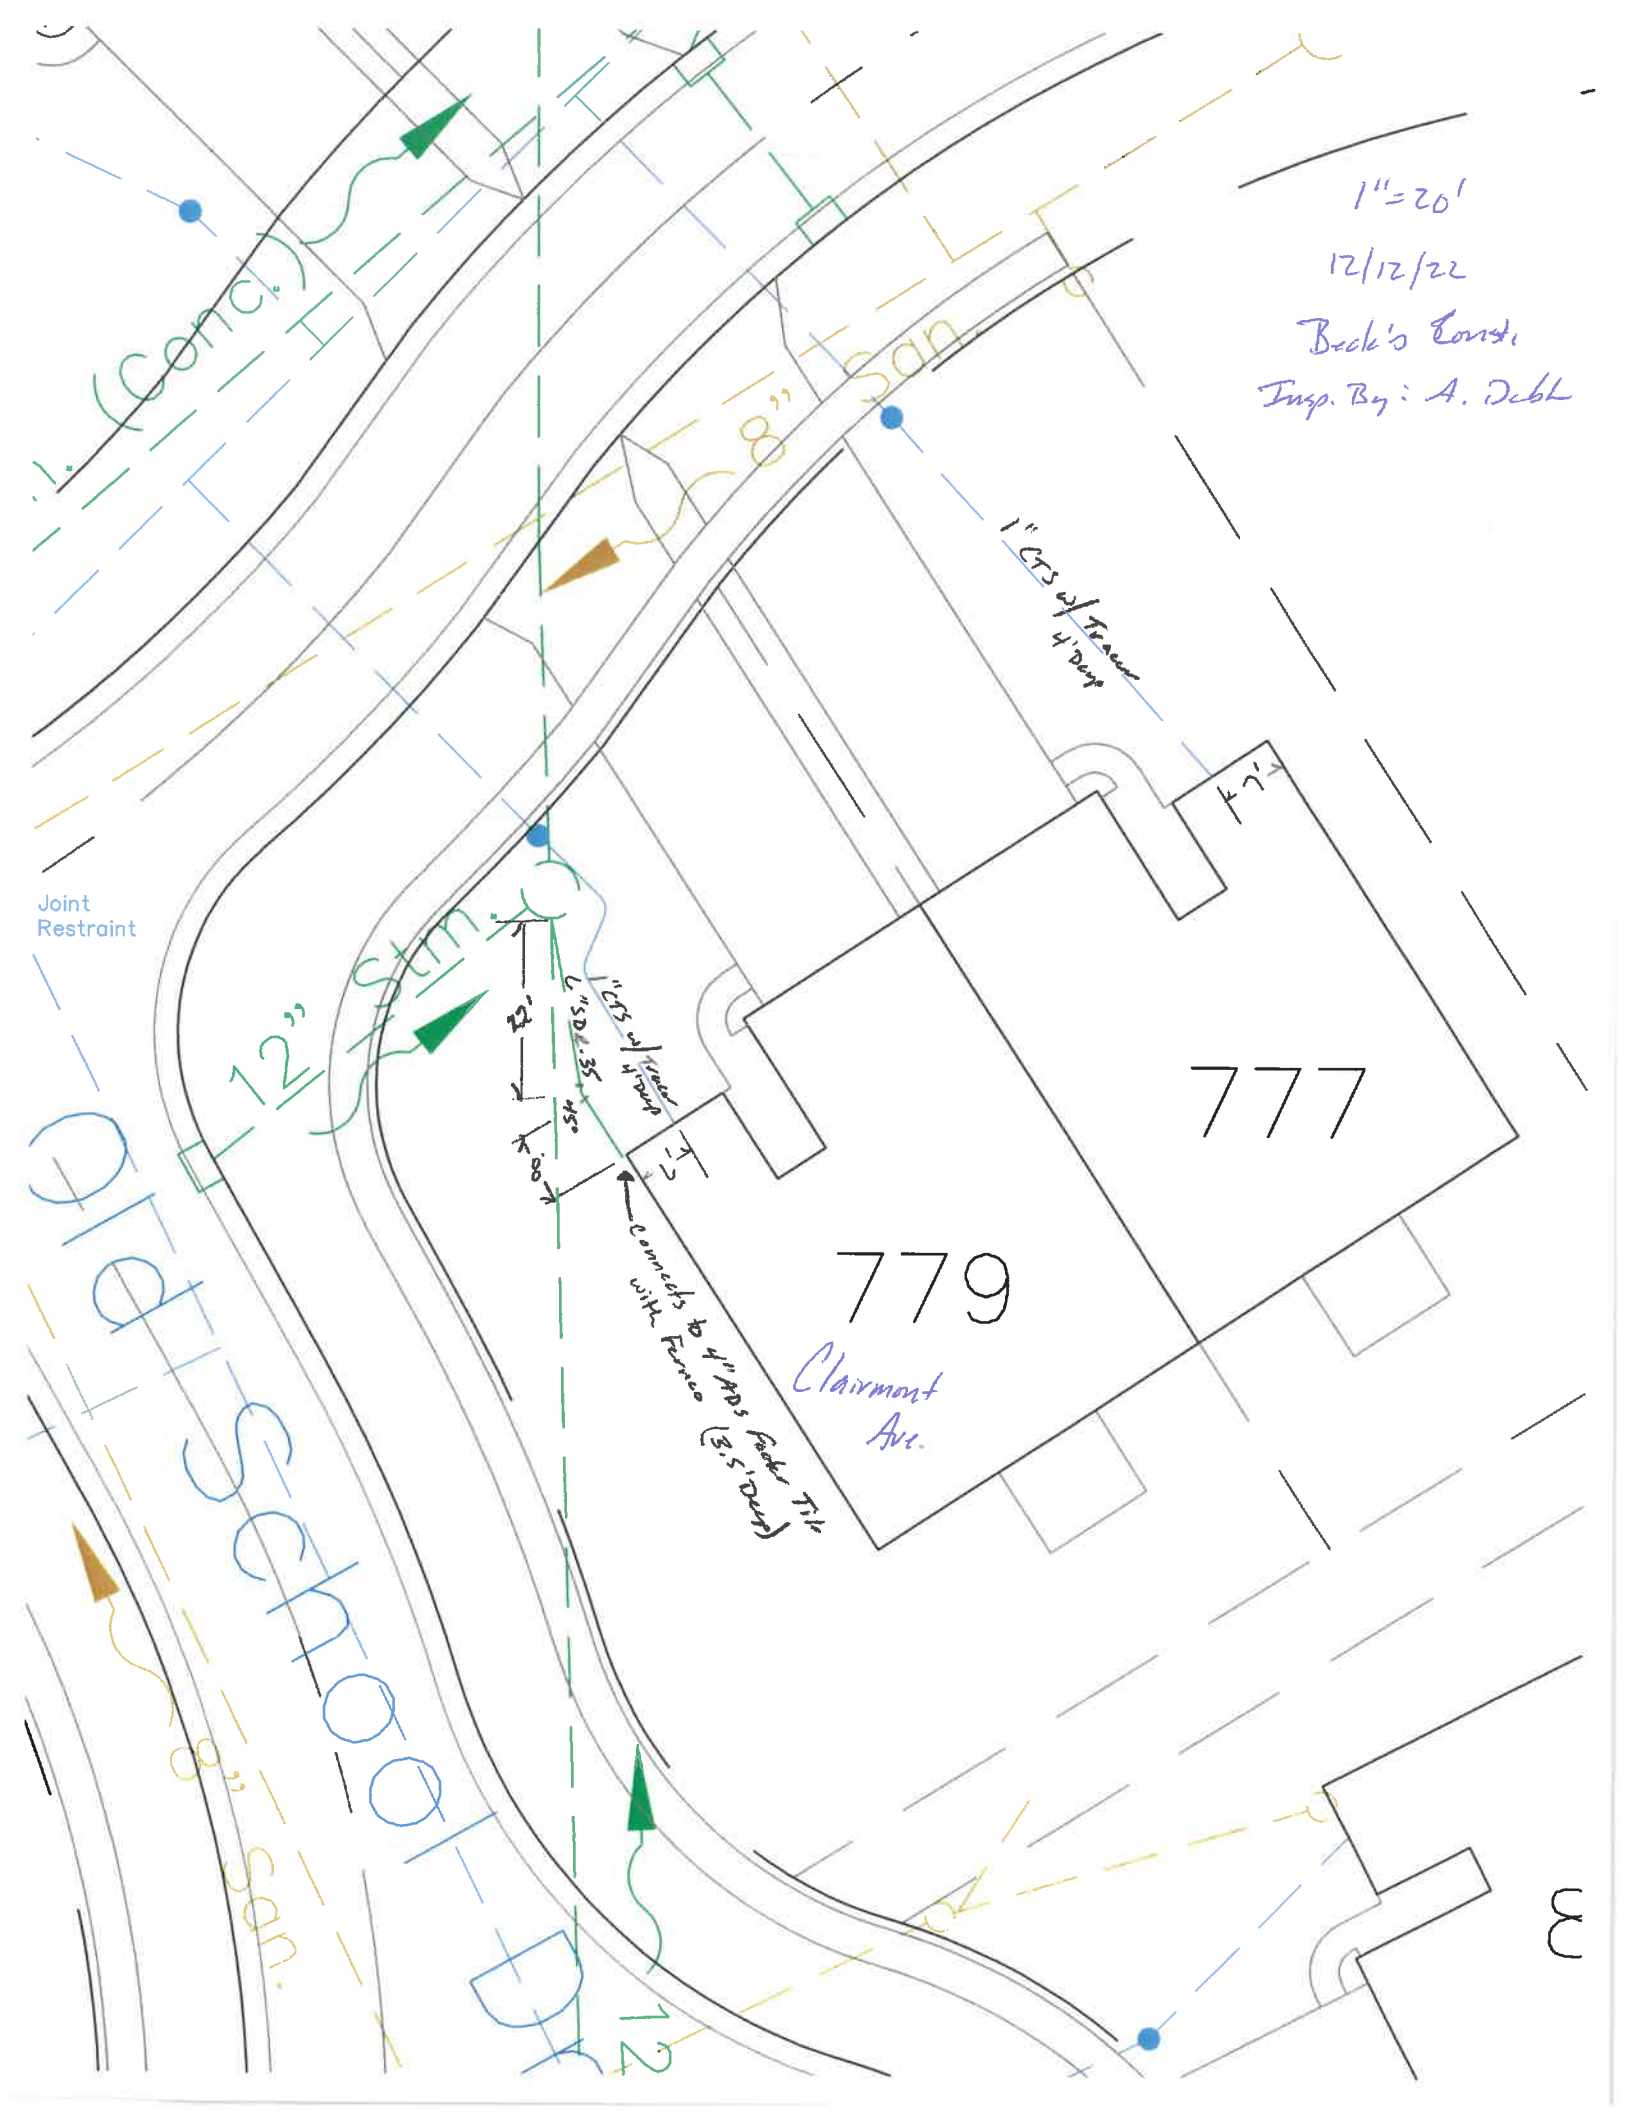
1"=20'
12/12/22
Beck's Const.
Insp. By: A. Dabl
(Conc.)
8" San.
1" CTS w/ Tracer
4' Deep
7'
Joint
Restraint
12" Stm.
22'
1" CTS w/ Tracer
4' Deep
45°
Connects to 4" ADS Footer Tile
with Fernco (3.5' Deep)
777
779
Clairmont
Ave.
Old School Dr.
8" San.
12