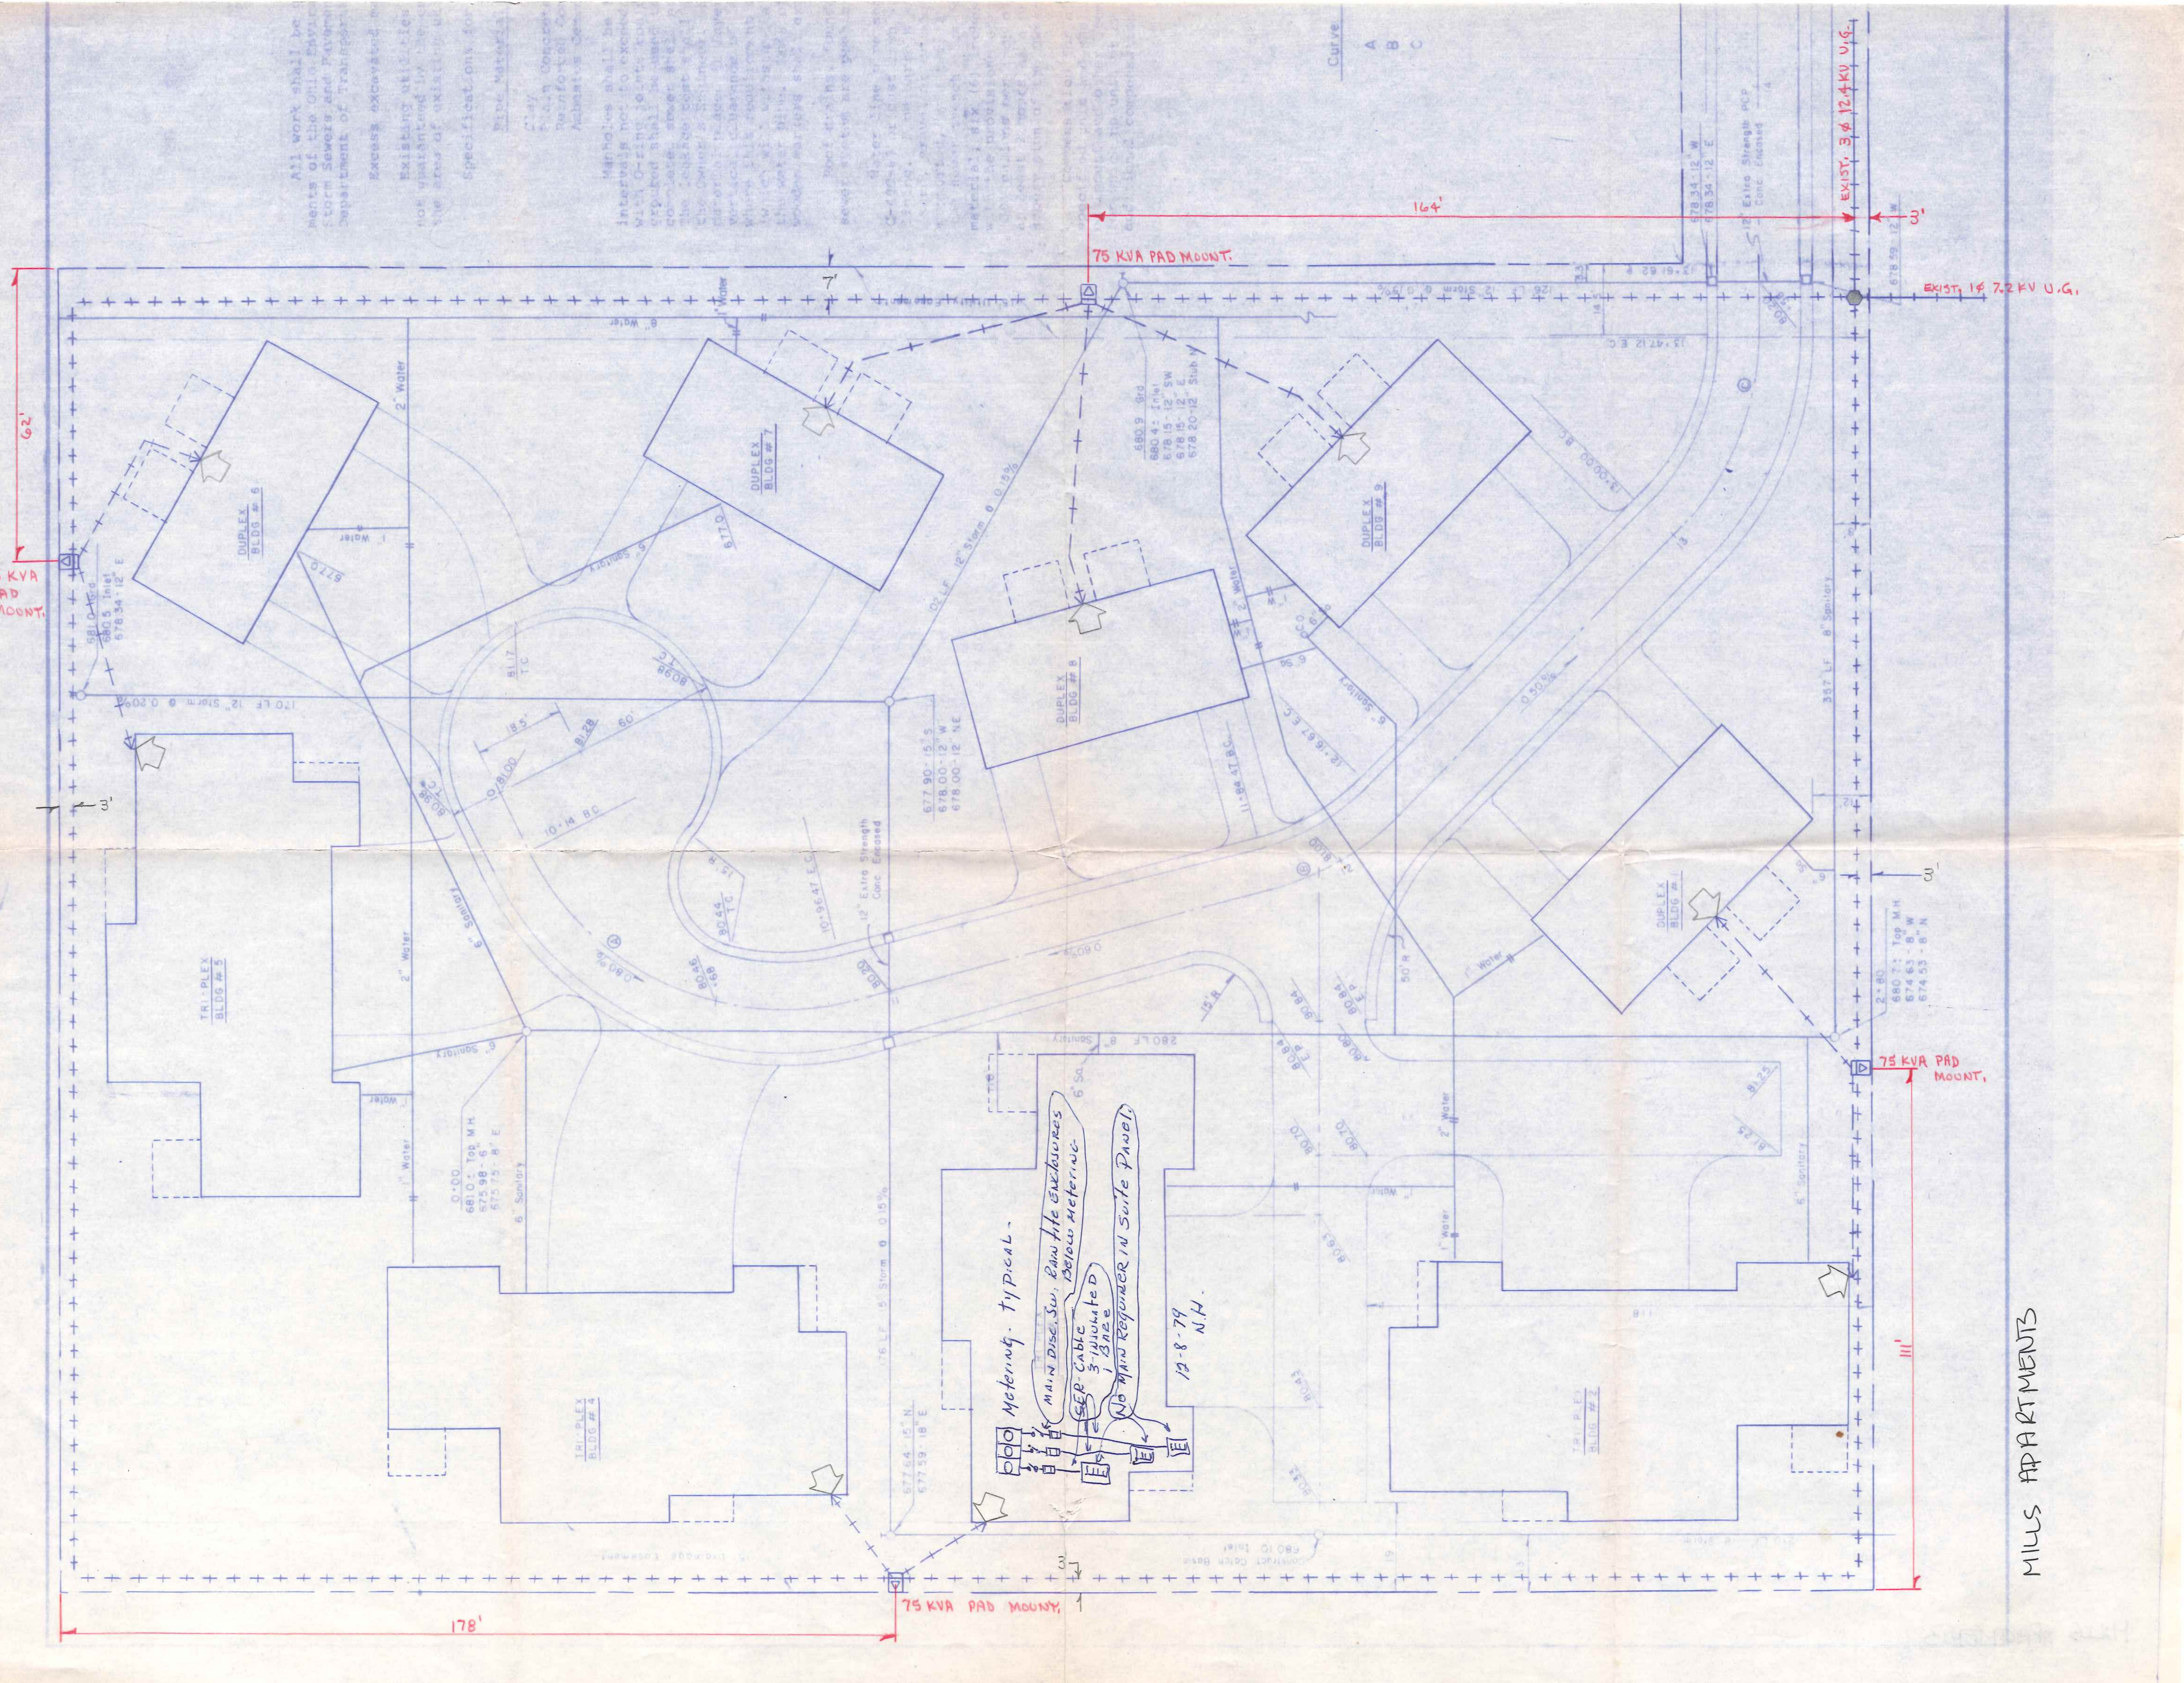

MILLS APARTMENTS
75 KVA PAD MOUNT.
164'
7'
3'
EXIST. 3 ϕ 12.4 KV U.G.
EXIST. 1 ϕ 7.2 KV U.G.
62'
75 KVA PAD MOUNT.
DUPLEX BLDG # 6
DUPLEX BLDG # 7
DUPLEX BLDG # 8
DUPLEX BLDG # 9
DUPLEX BLDG # 1
TRI-PLEX BLDG # 5
TRI-PLEX BLDG # 4
TRI-PLEX BLDG # 2
75 KVA PAD MOUNT.
111'
75 KVA PAD MOUNT.
178'
Metering - typical -
MAIN DISC. SW. RAIN TITE ENCLOSURES BELOW METERING
SER CABLE 3-INSULATED 1 BARE
NO MAIN REQUIRED IN SUITE PANEL.
12-8-79
N.H.
2" Water
1" Water
6" Sanitary
8" Sanitary
12" Storm @ 0.15%
170 LF 12" Storm @ 0.20%
357 LF 8" Sanitary
280 LF 8" Sanitary
12" Extra Strength Conc. Encased