SITE PLAN FOR BECKS CONSTRUCTION CO.

LOT NO. 27, PHASE I BRICKYARD SUB-DIVISION, CITY OF NAPOLEON, HENRY CO. OHIO.

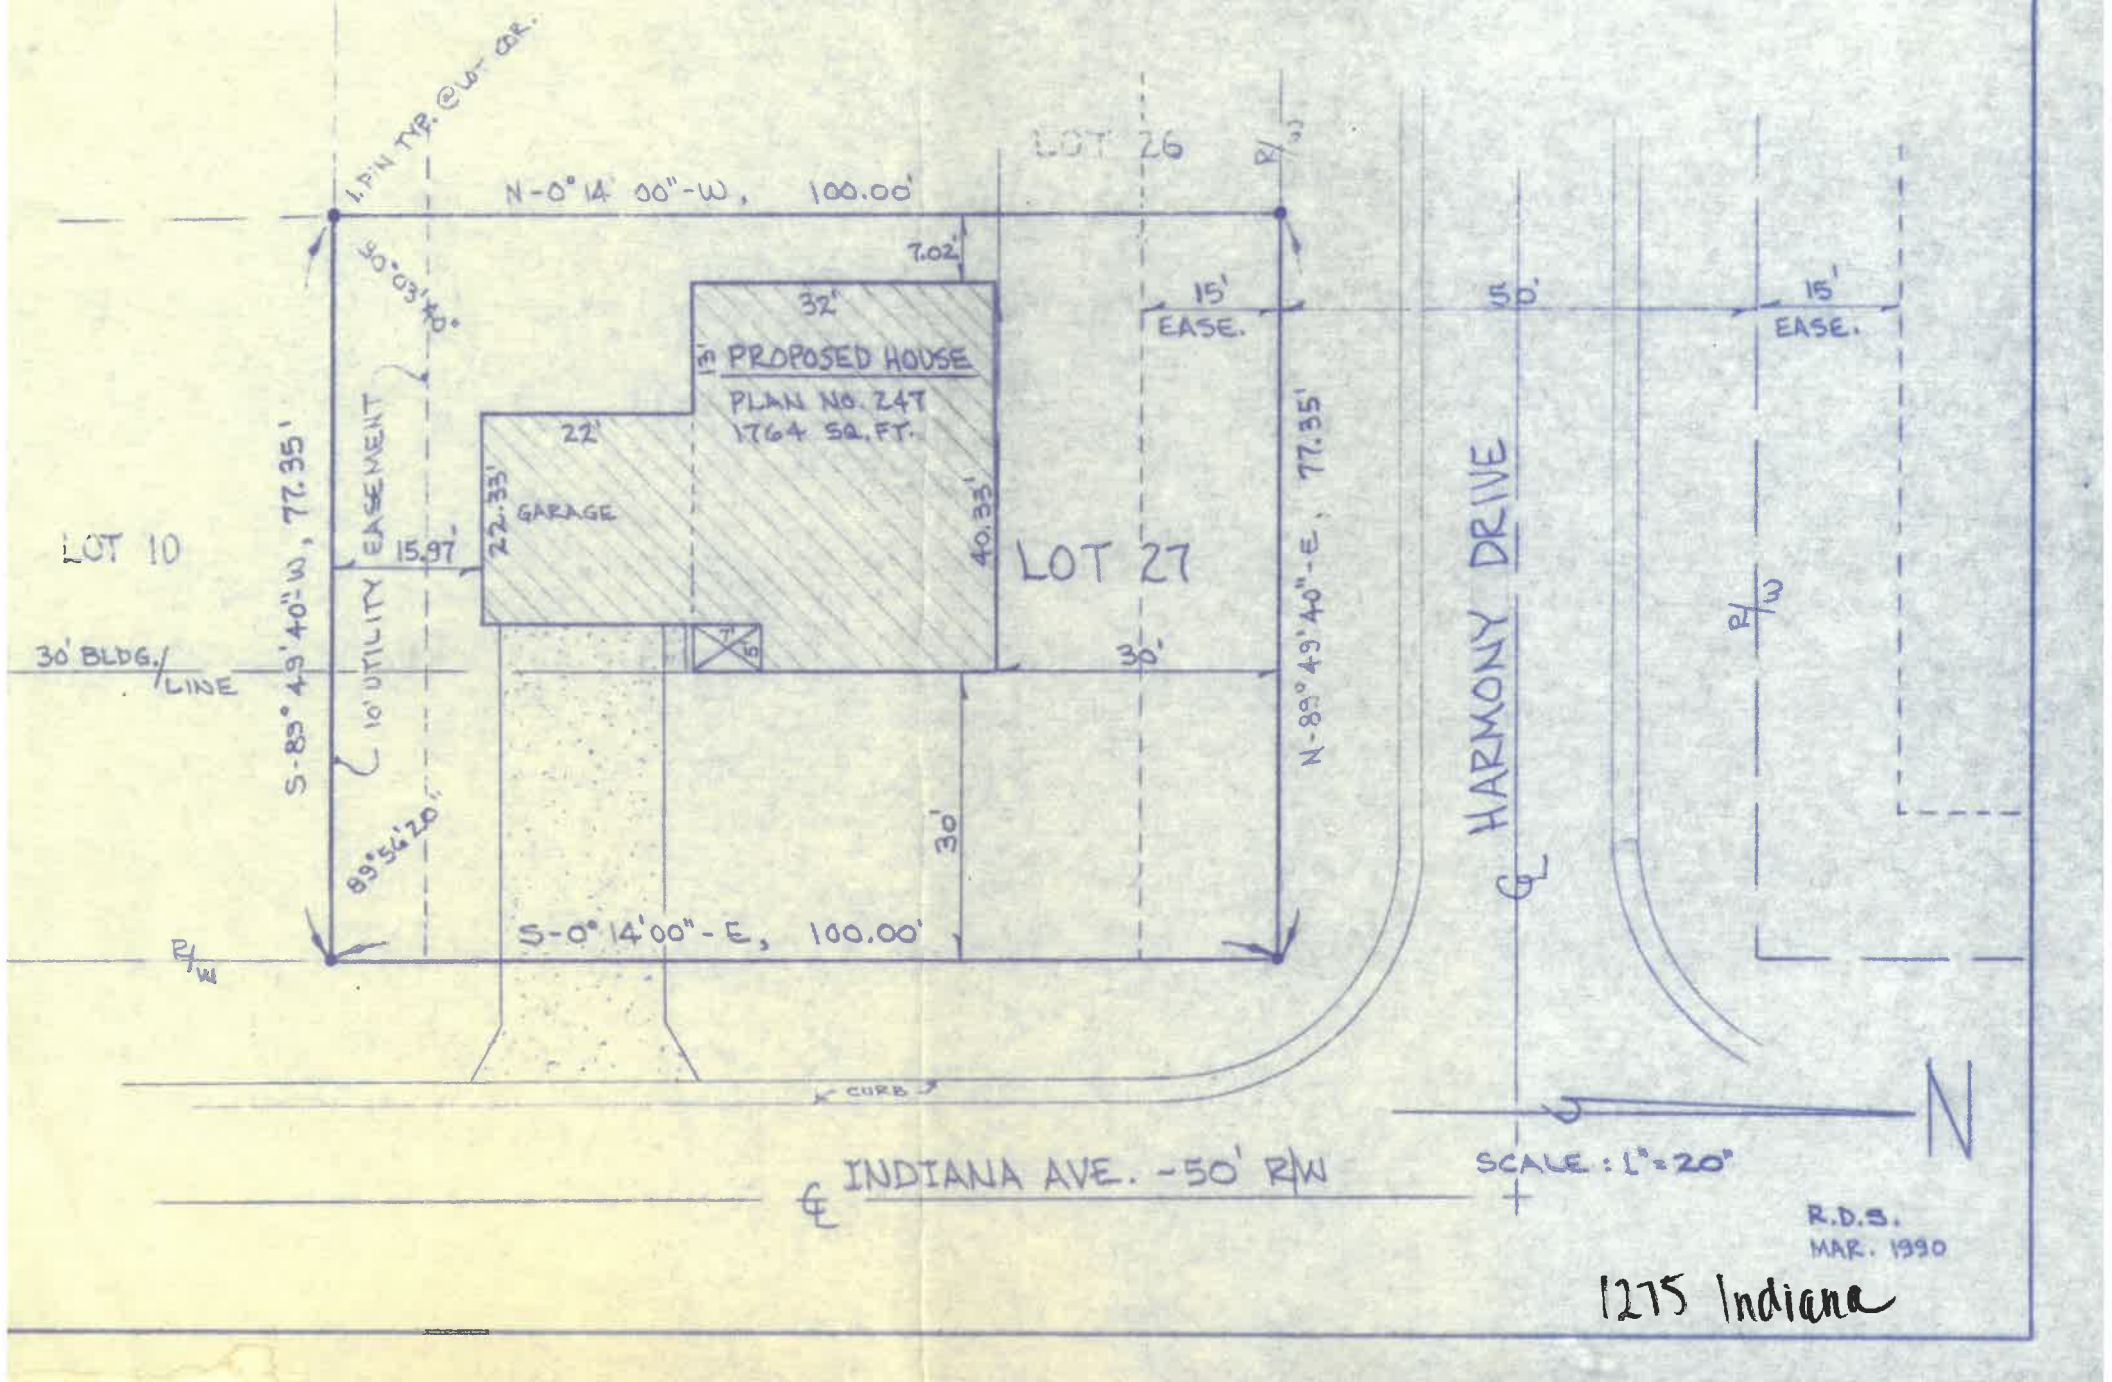

R.D.S.
MAR. 1990

1275 Indiana