I.H. 667.23

E. Main ST.

6" c/o 12.2
8"x8"x6" WYE 12.8

Date Installed: 3-3-04

Installed by: Vernon Nagel Constr.
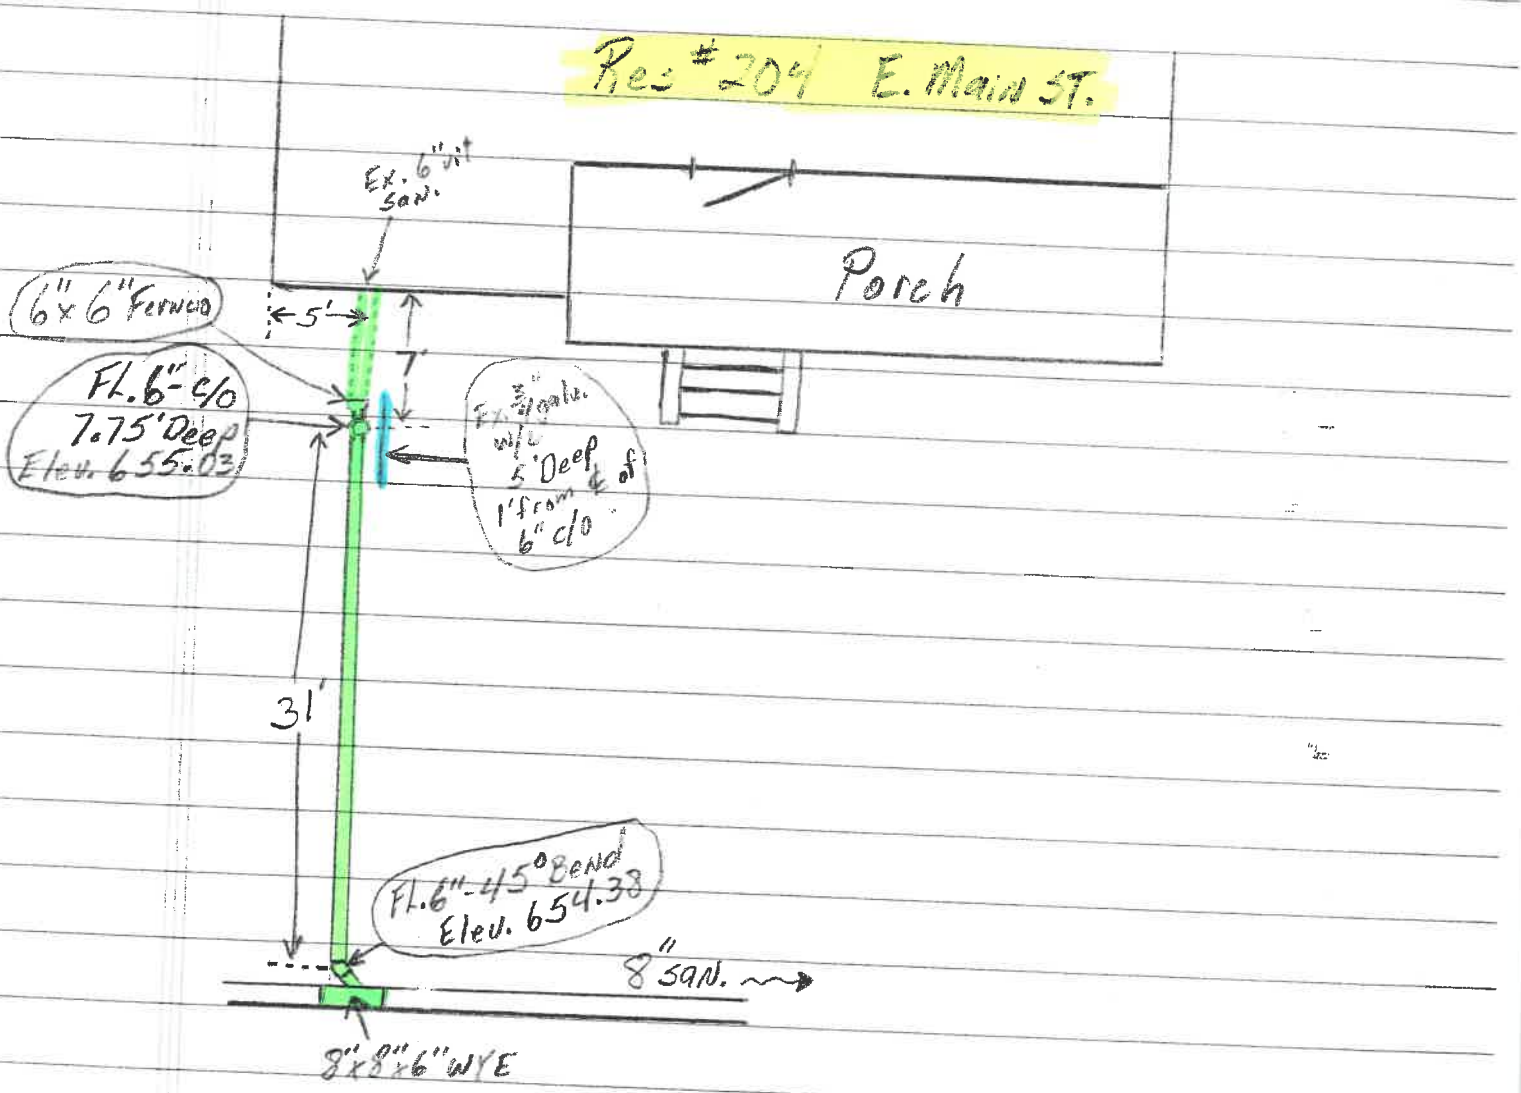
Inspected by: Rex Moll