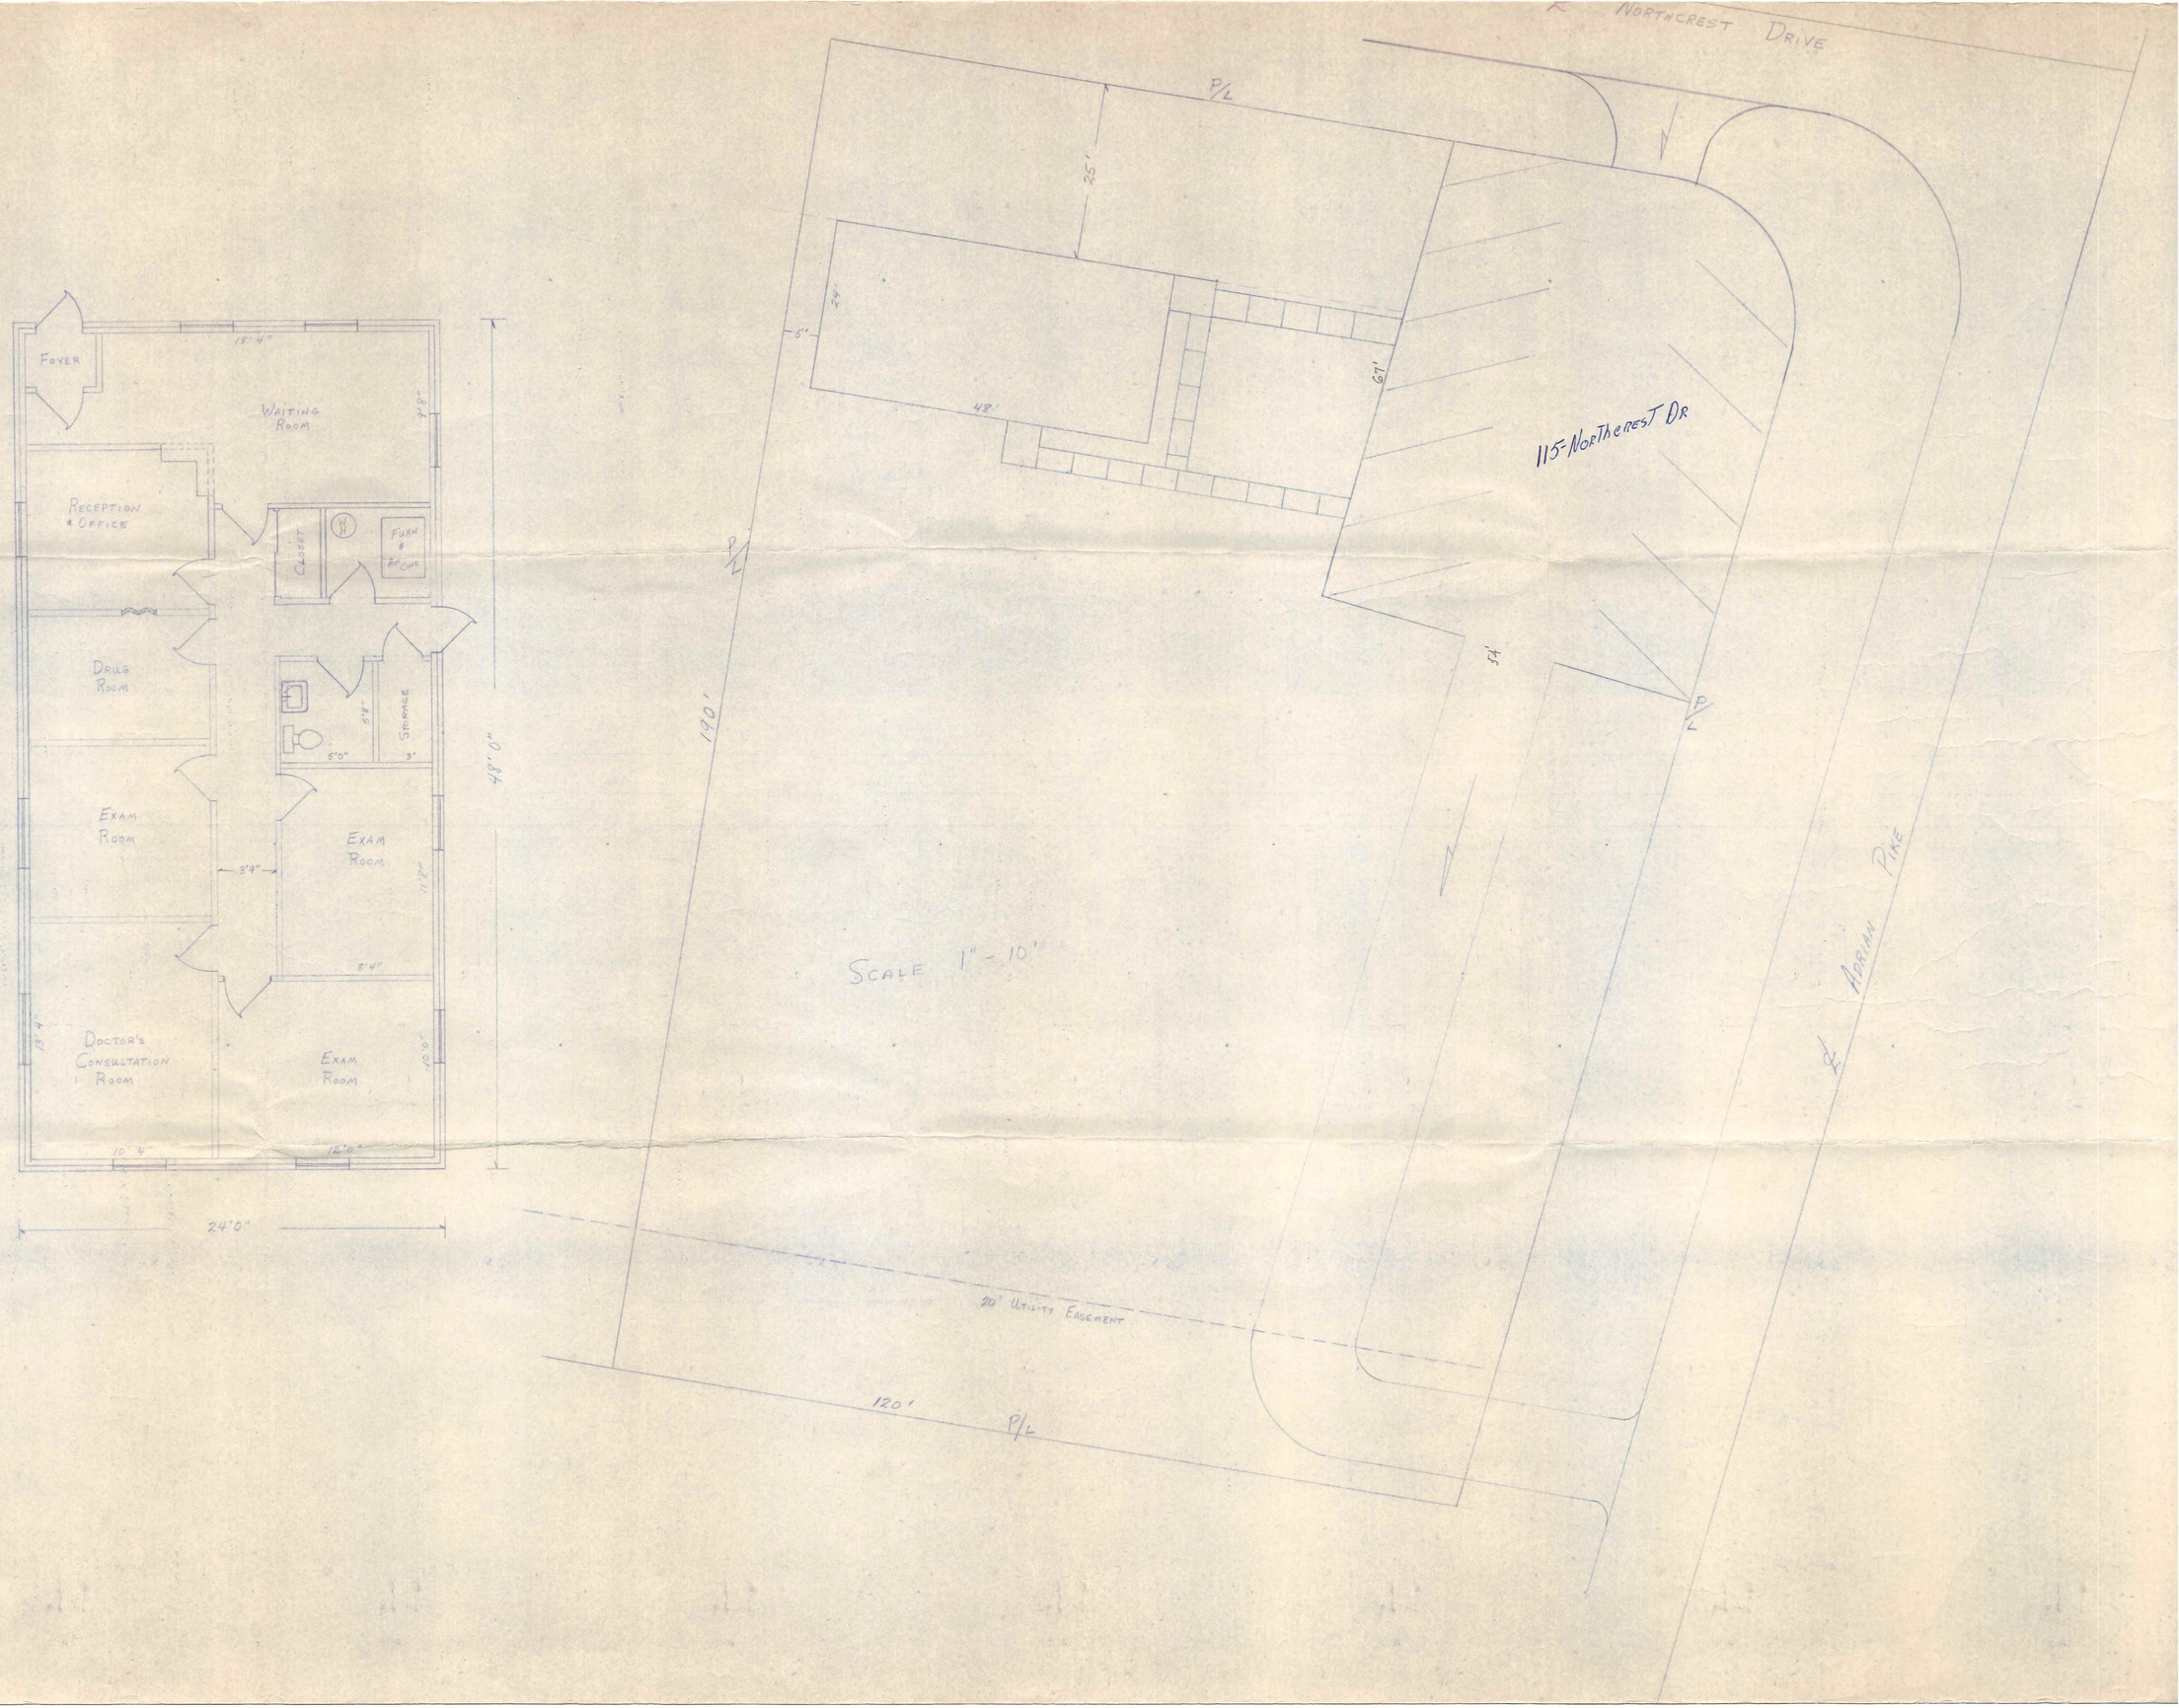

Northcrest Drive
P/L
25'
24'
5'
48'
67'
115-Northcrest Dr
54'
190'
Scale 1" - 10'
Adrian Pike
20' Utility Easement
120'
P/L
Foyer
18'4"
Waiting Room
9'8"
Reception & Office
Closet
Furn & Air Cond
Drug Room
Storage
5'8"
5'0"
3'
Exam Room
3'4"
Exam Room
11'8"
8'4"
Doctor's Consultation Room
13'4"
Exam Room
10'0"
10'4"
12'0"
48'0"
24'0"