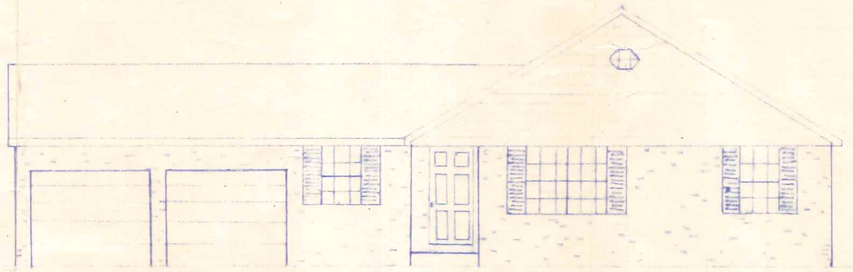

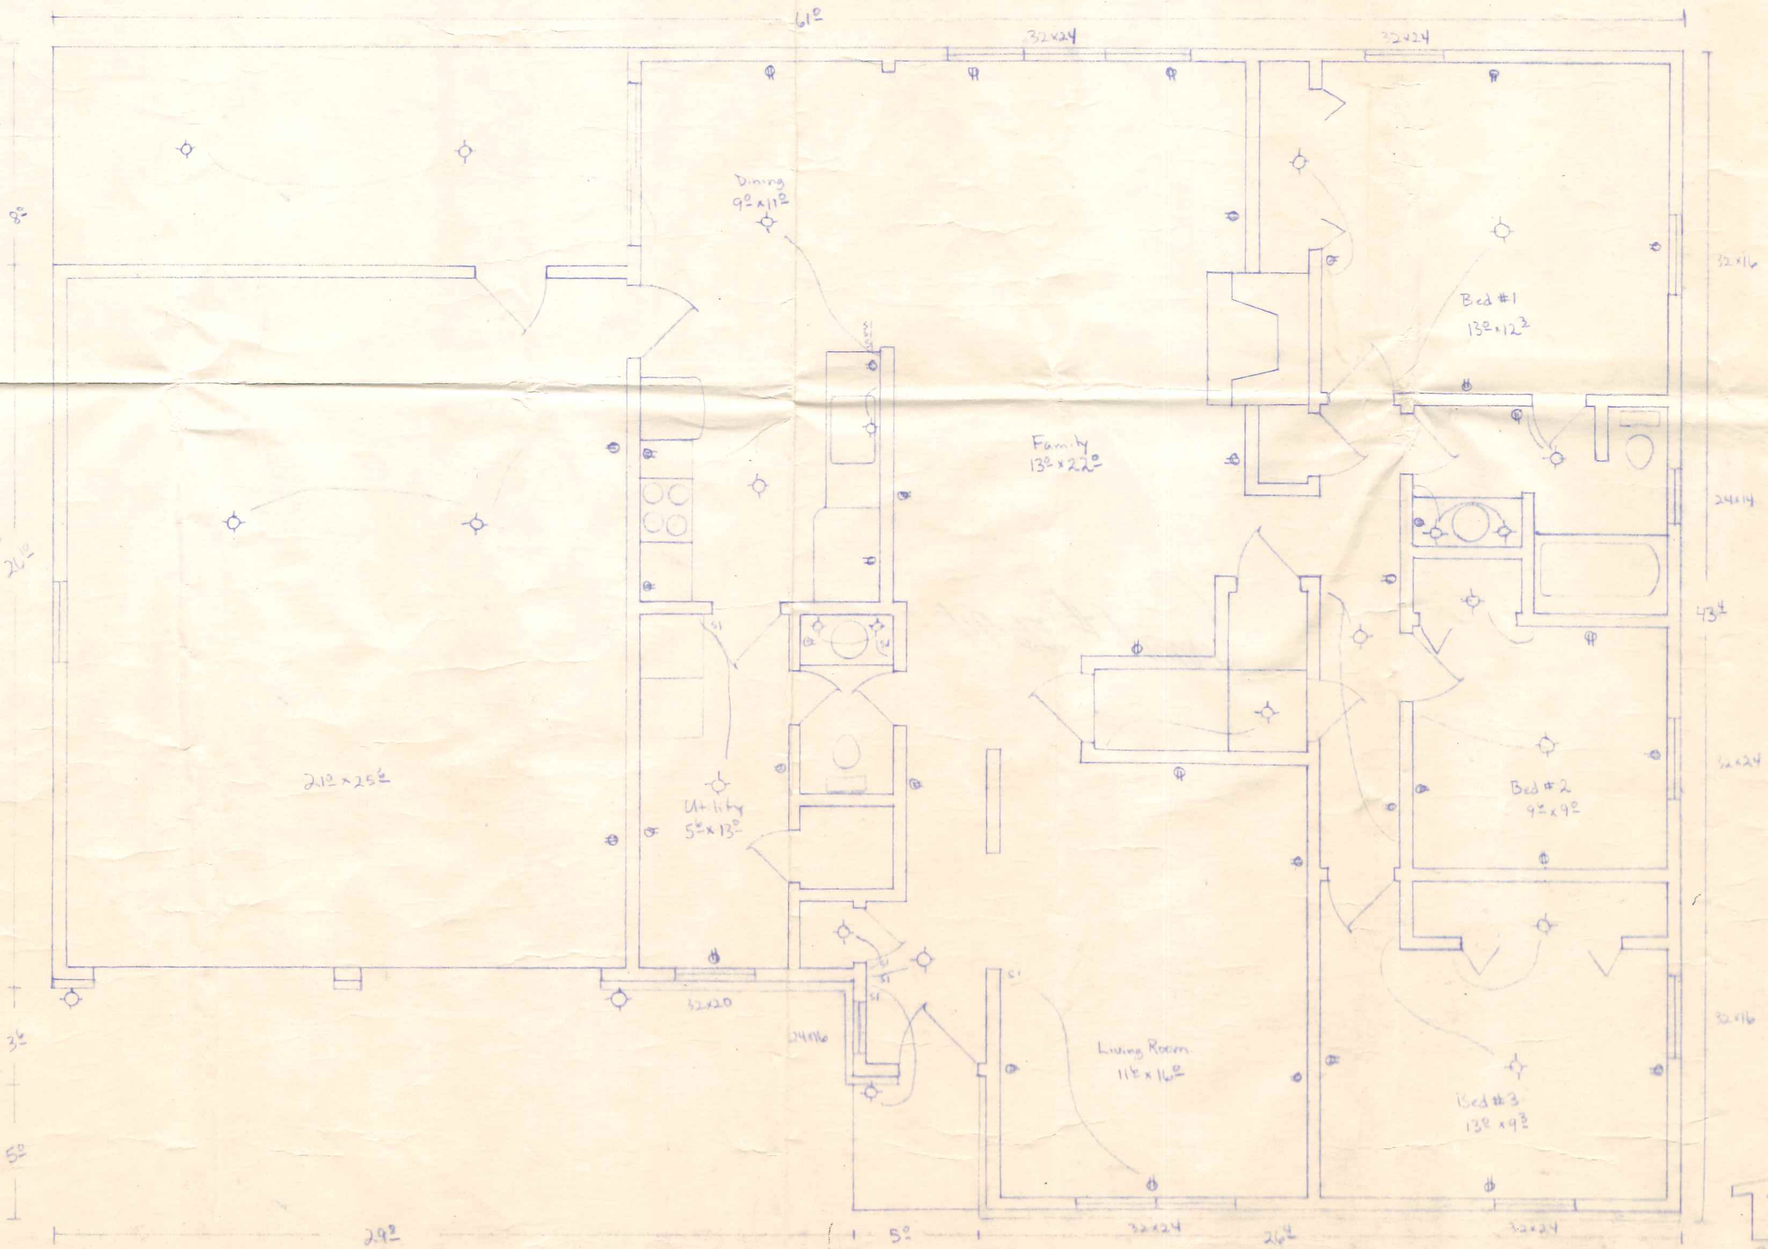

Deshler Homes
AMANDA RABE
MAY 29 1974
SCALE 1/4"=1'
DCB

1485
Ohio