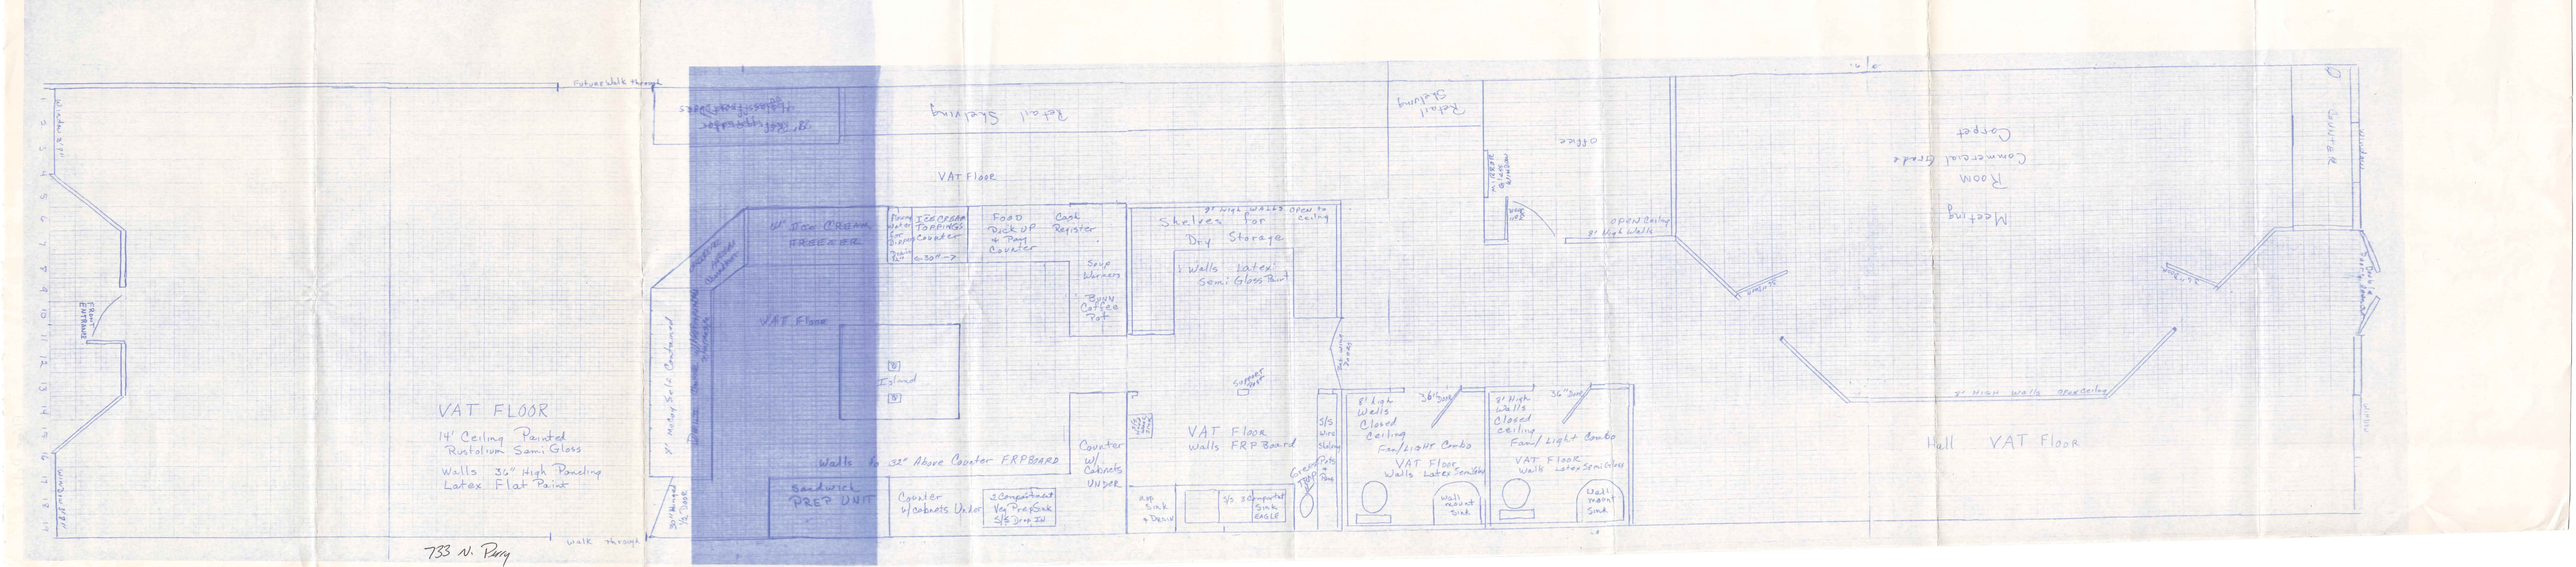
Future Walk through
Retail Shelving
VAT Floor
Soft Serve Ice Cream Freezer
Front Entrance
Ice Cream Toppings Counter
Food Pick Up & Pan Counter
Cash Register
Soup Warmers
Bunn Coffee Pot
Shelves for Dry Storage
Walls Latex Semi Gloss Paint
Island
Sandwich Prep Unit
Walls to 32" Above Counter FRP Board
Counter w/ Cabinets Under
3 Compartment Veg Prep Sink S/S Drip In
Hand Sink & Desk
S/S 3 Compartment Sink EAGLE
Counter w/ Cabinets Under
S/S Work Table
Prep Sink
Mop Sink
8' High Walls Closed Ceiling Fan/Light Combo
VAT Floor Walls Latex Semi Gloss
Wall mount Sink
9' High Walls Closed Ceiling Fan/Light Combo
VAT Floor Walls Latex Semi Gloss
Wall mount Sink
Office
Meeting Room
Conference
Carpet
Hall VAT Floor
9' High Walls
Open Ceiling
VAT FLOOR
14' Ceiling Painted Rustolium Semi Gloss
Walls 36" High Paneling Latex Flat Paint
733 N. Perry
Walk through