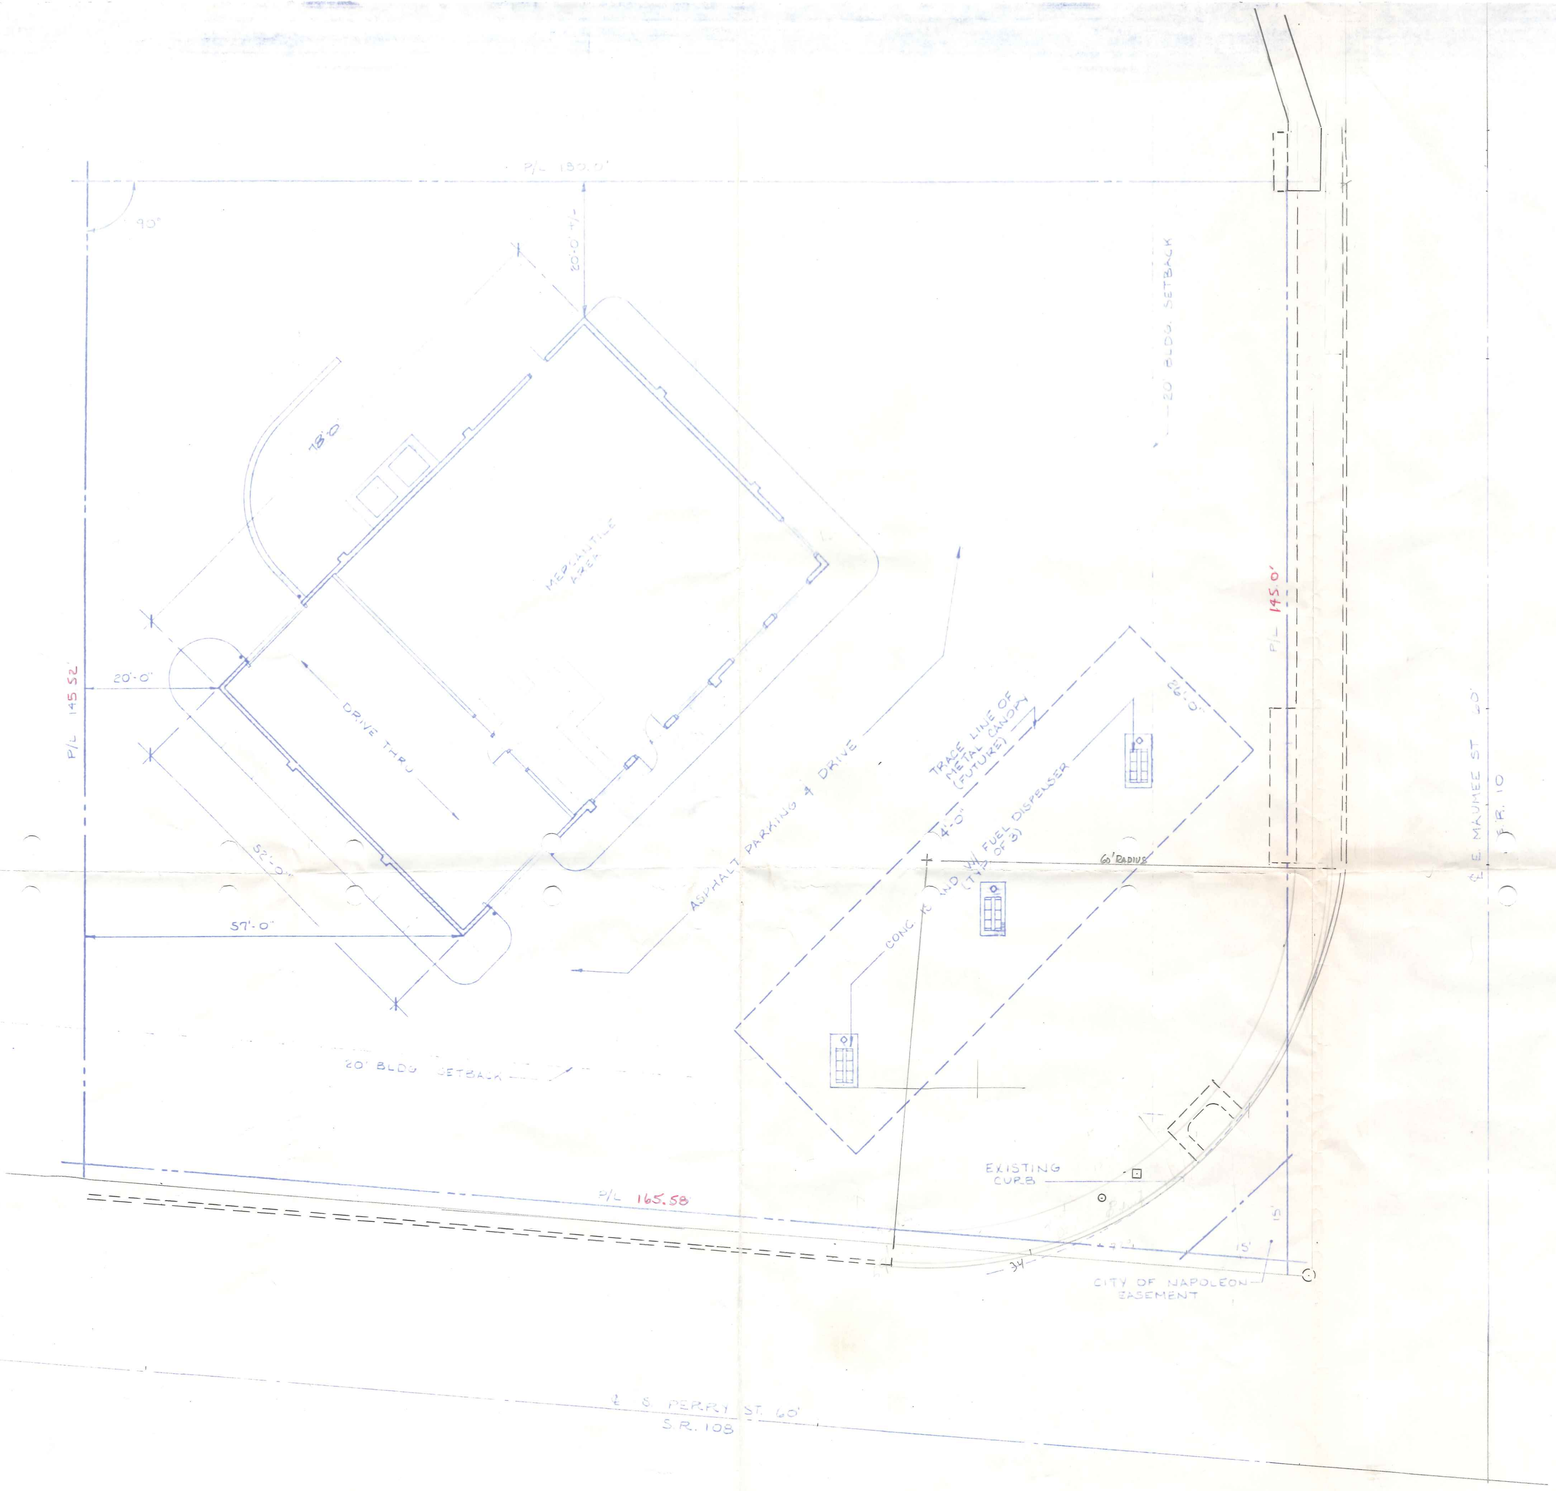

PLOT PLAN

3/32"=1'-0"

PRELIMINARY PLANS
NOT FOR CONSTRUCTION USE

330 S. Perry

PRINTED
JAN 24 1992
TECHNICON, INC.
249 COURT STREET
OTTAWA, OHIO 45875

DRAWN	T.J.H.
CHECKED	
DATE	1-92
SCALE	AS NOTED
JOB NO.	3-430-92
SHEET	
OF	SHEETS