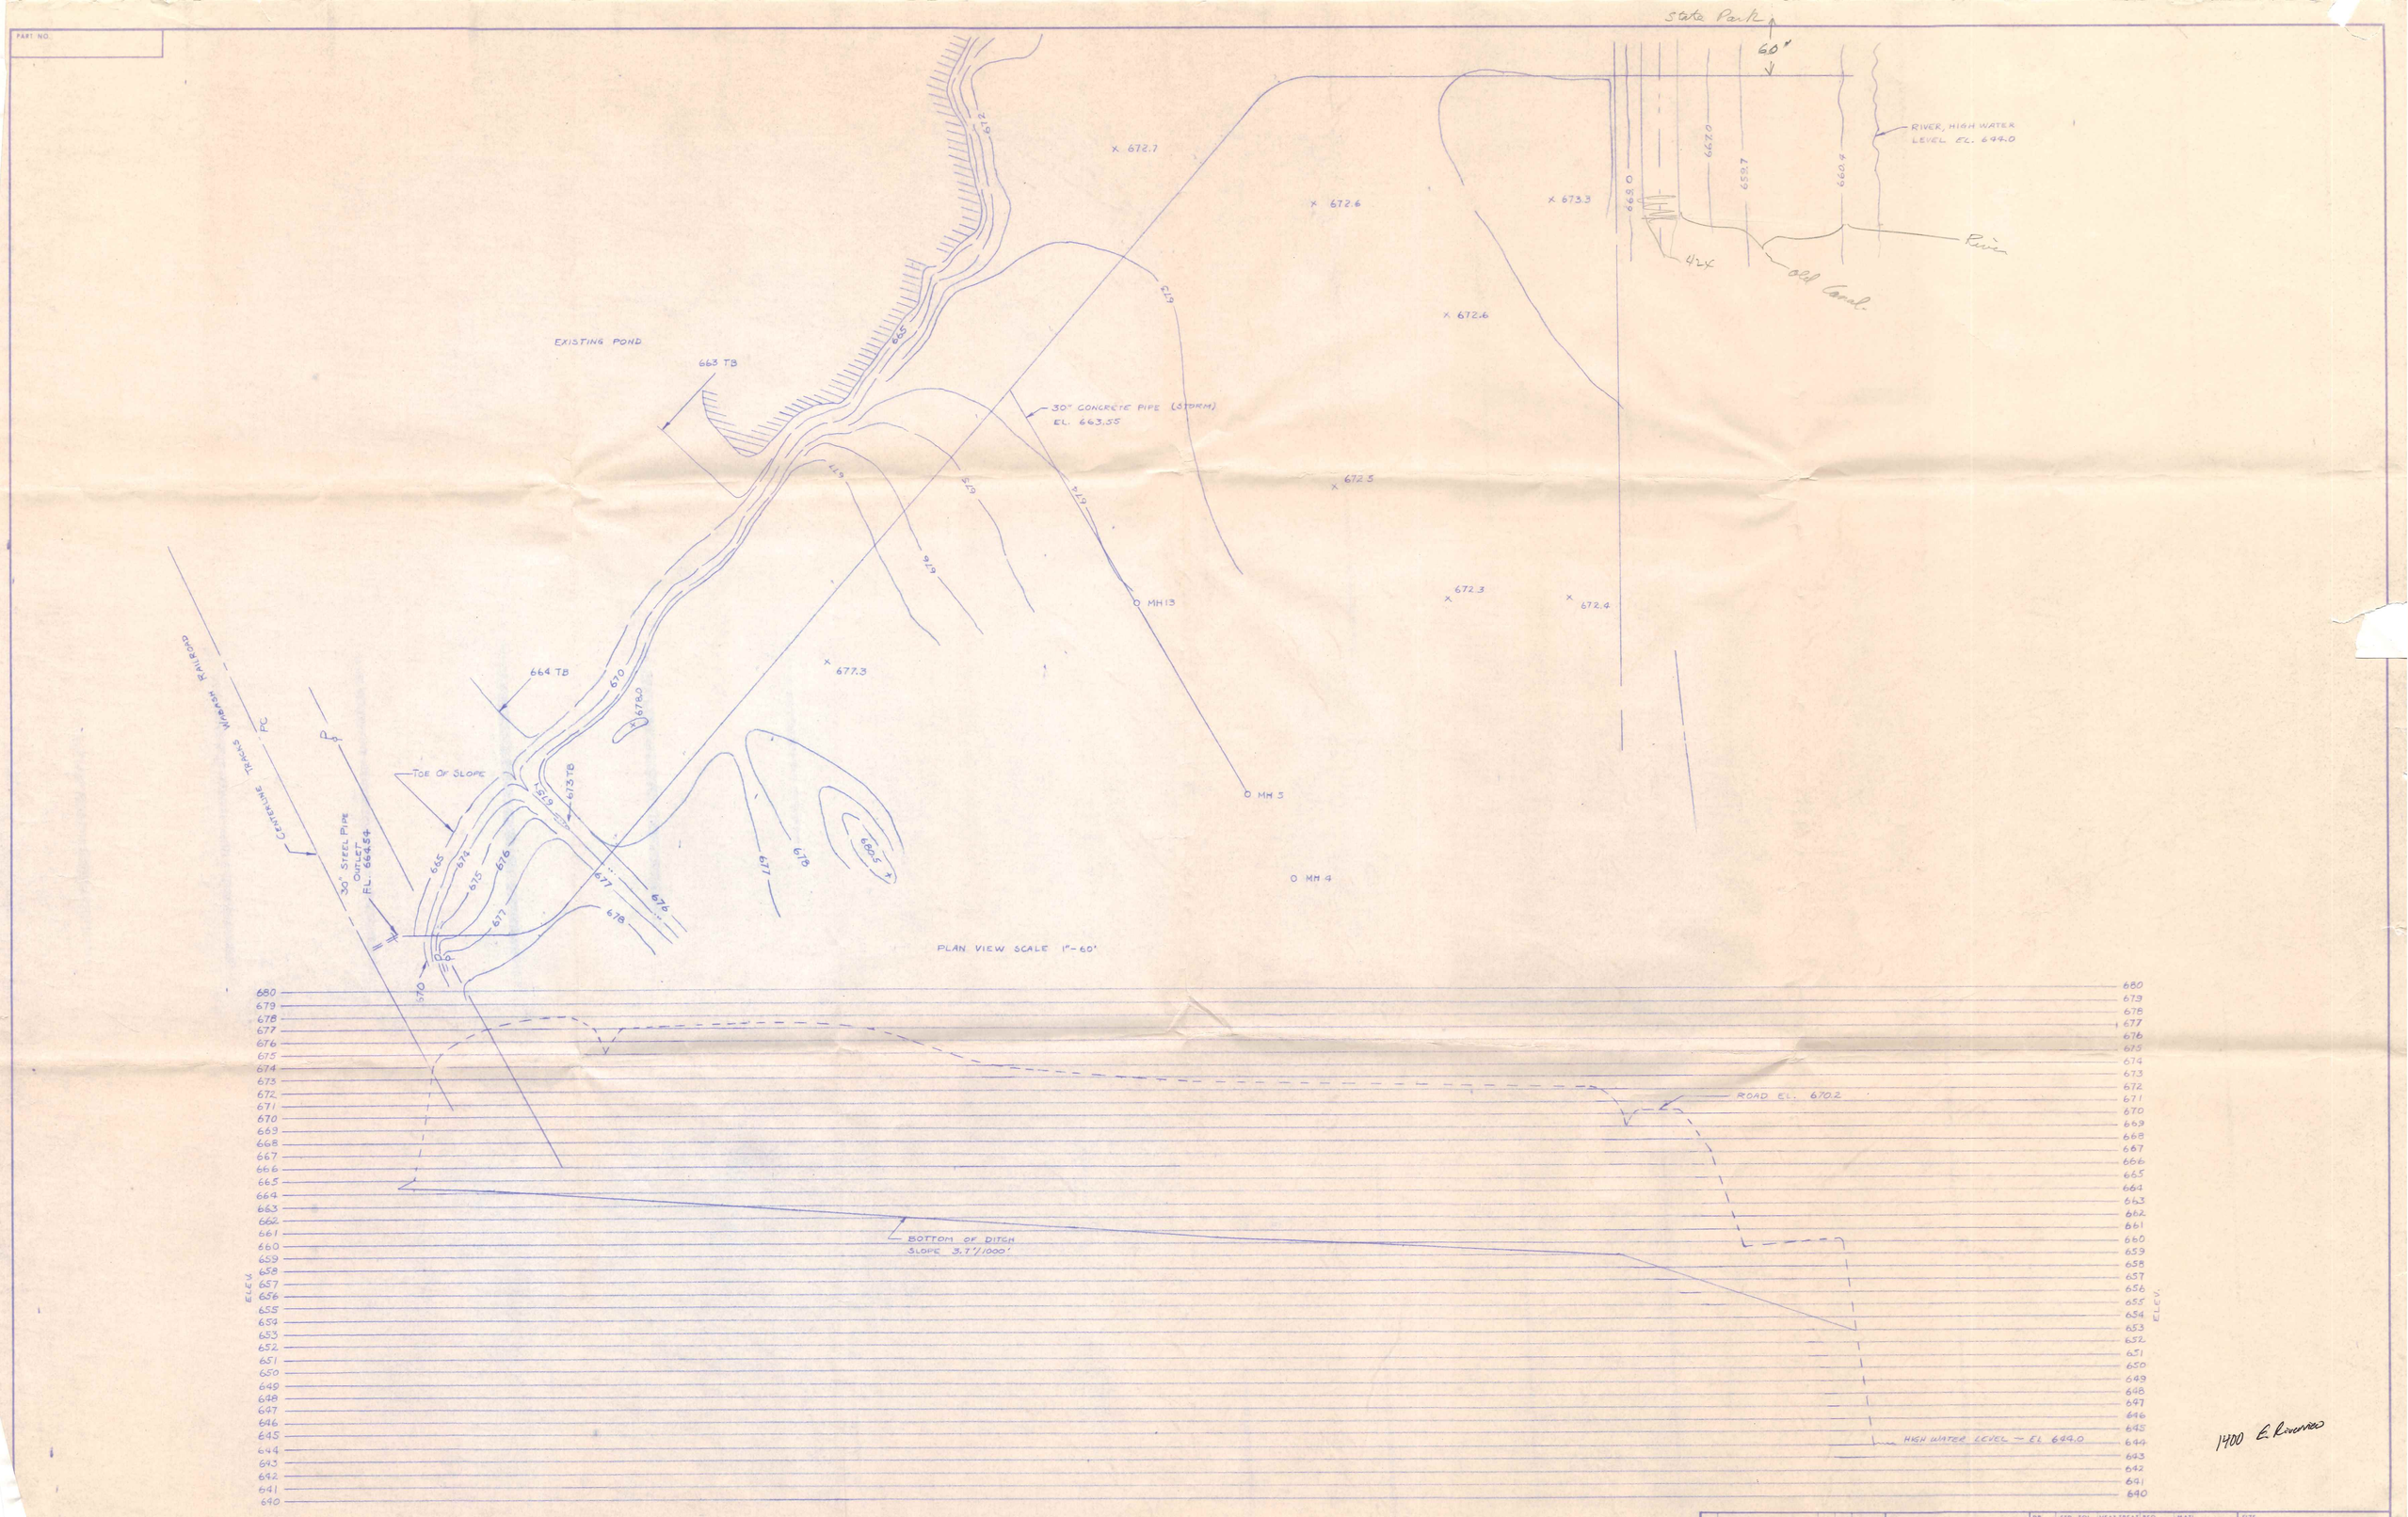

State Park
60"
RIVER, HIGH WATER LEVEL EL. 644.0
River
Old Canal
42x
EXISTING POND
663 TB
30" CONCRETE PIPE (STORM) EL. 663.55
MH13
MH 5
MH 4
664 TB
TOE OF SLOPE
CENTERLINE TRACKS WABASH RAILROAD
30" STEEL PIPE OUTLET FL. 664.54
PLAN VIEW SCALE 1"-60'
ROAD EL. 670.2
BOTTOM OF DITCH SLOPE 3.7'/1000'
HIGH WATER LEVEL — EL 644.0
ELEV.
1400 E. Riverside
CLEVITE CORPORATION
HARRIS DIVISION
NAPOLEON, OHIO