DATE: 5-16-16
DEMOLITION BY: D&R DEMOLITION
INSPECTED BY: MARTY CROSSLAND
JEFF RATHGE

201 ROHRS AVENUE
CD BRILLHART ELEMENTARY
DEMOLITION

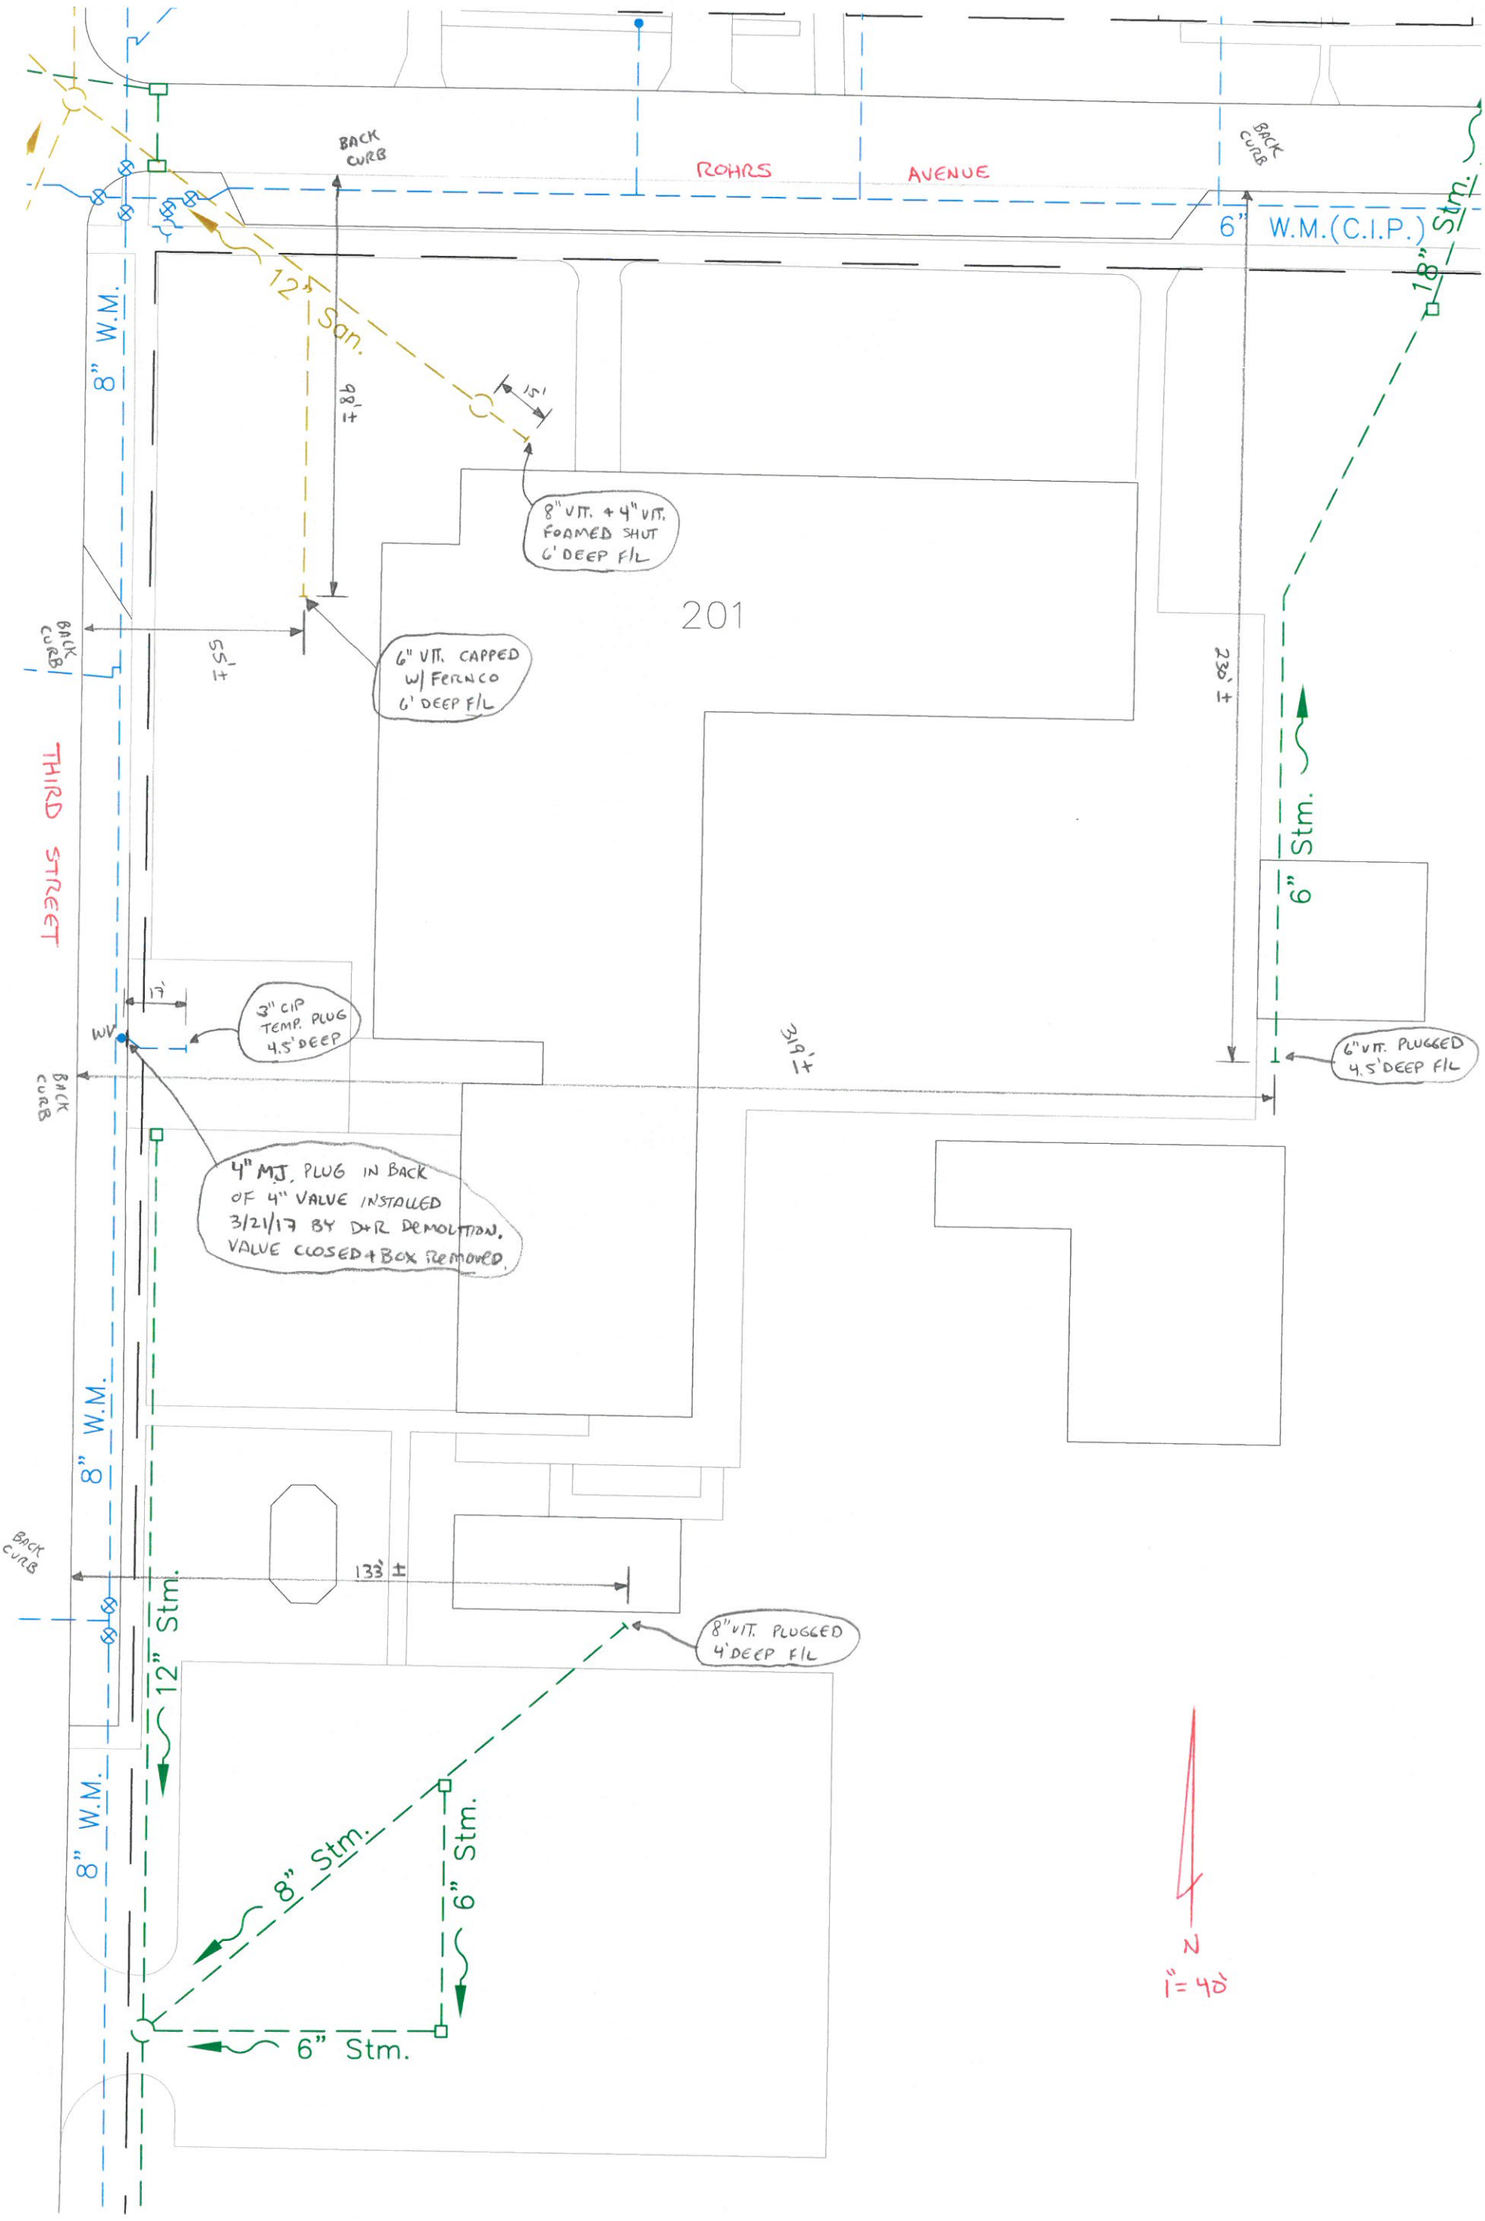

~~DATE: 3-10-16~~
~~DEMOLITION BY: D+R DEMOLITION~~
~~INSPECTED BY: MARK CROSSLAND~~
~~JEFF BARRETT~~

201 ROHRS AVENUE
~~BICYCLE/PARTS ELEMENTARY~~
~~DEMOLITION~~
HENRY COUNTY SENIOR CENTER

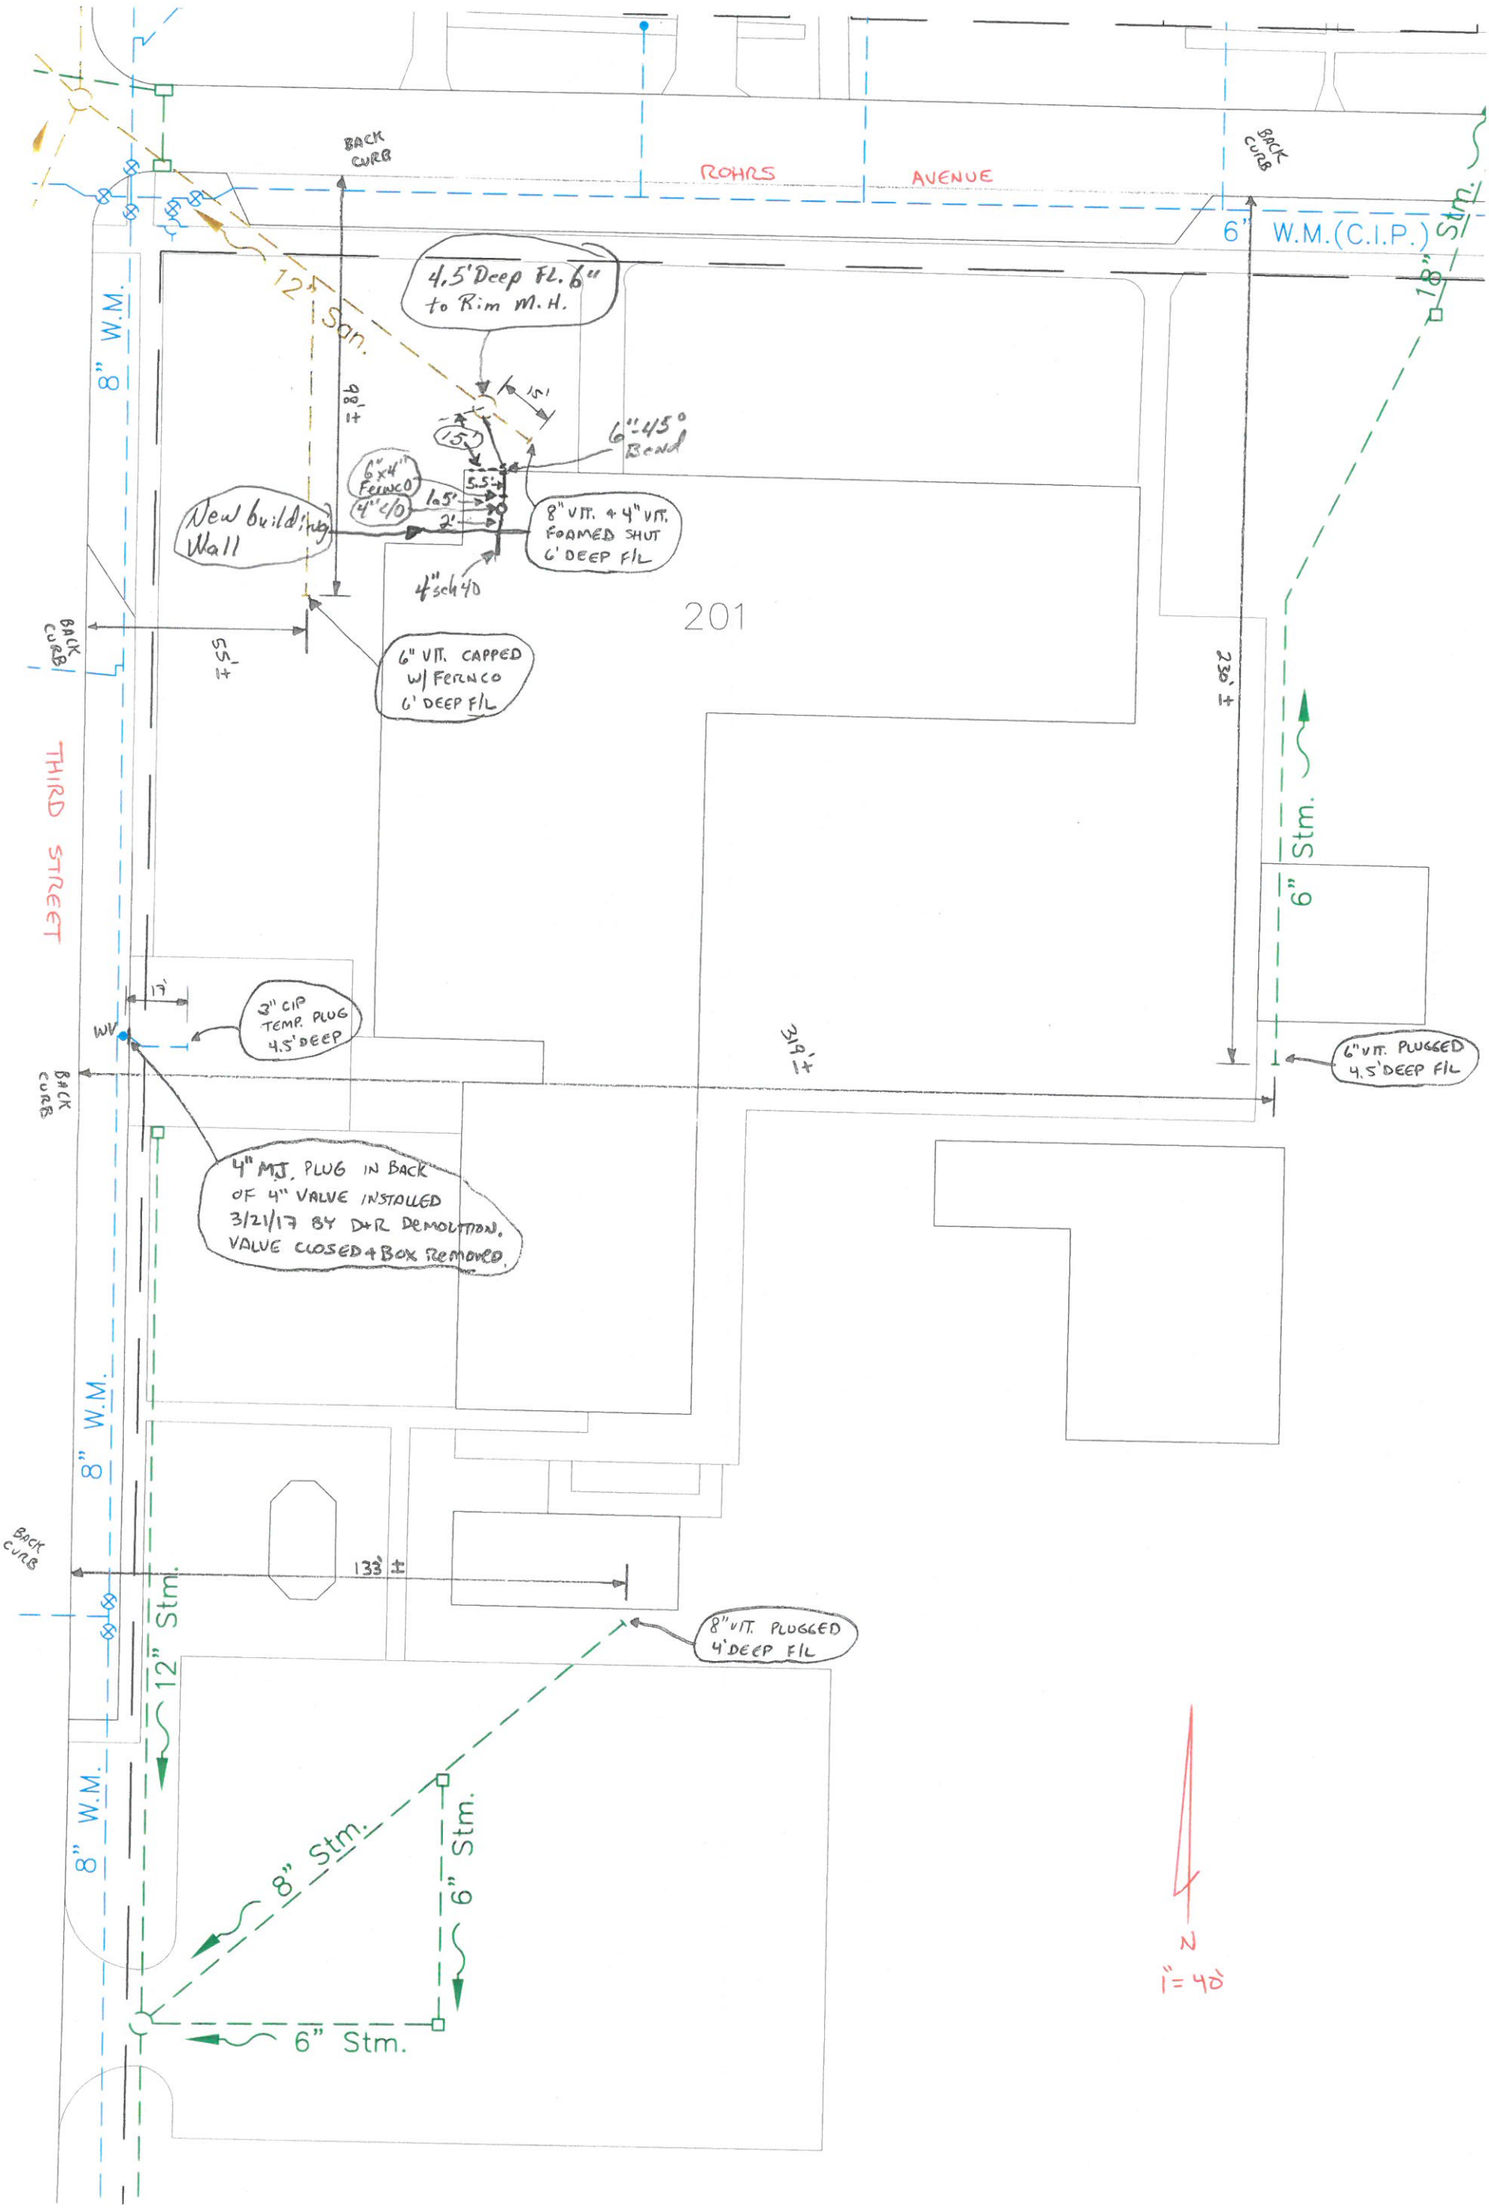

~~DATE 3-18-18~~
~~DEMOLITION BY: DATE DEMOLITION:~~
~~INSPECTED BY: MARCY CROSSLAND~~
~~SEWER DAMAGE~~

201 ROHRS AVENUE
~~CD BUILDING ELEMENTARY~~
~~DEMOLITION~~
HENRY COUNTY SENIOR CENTER
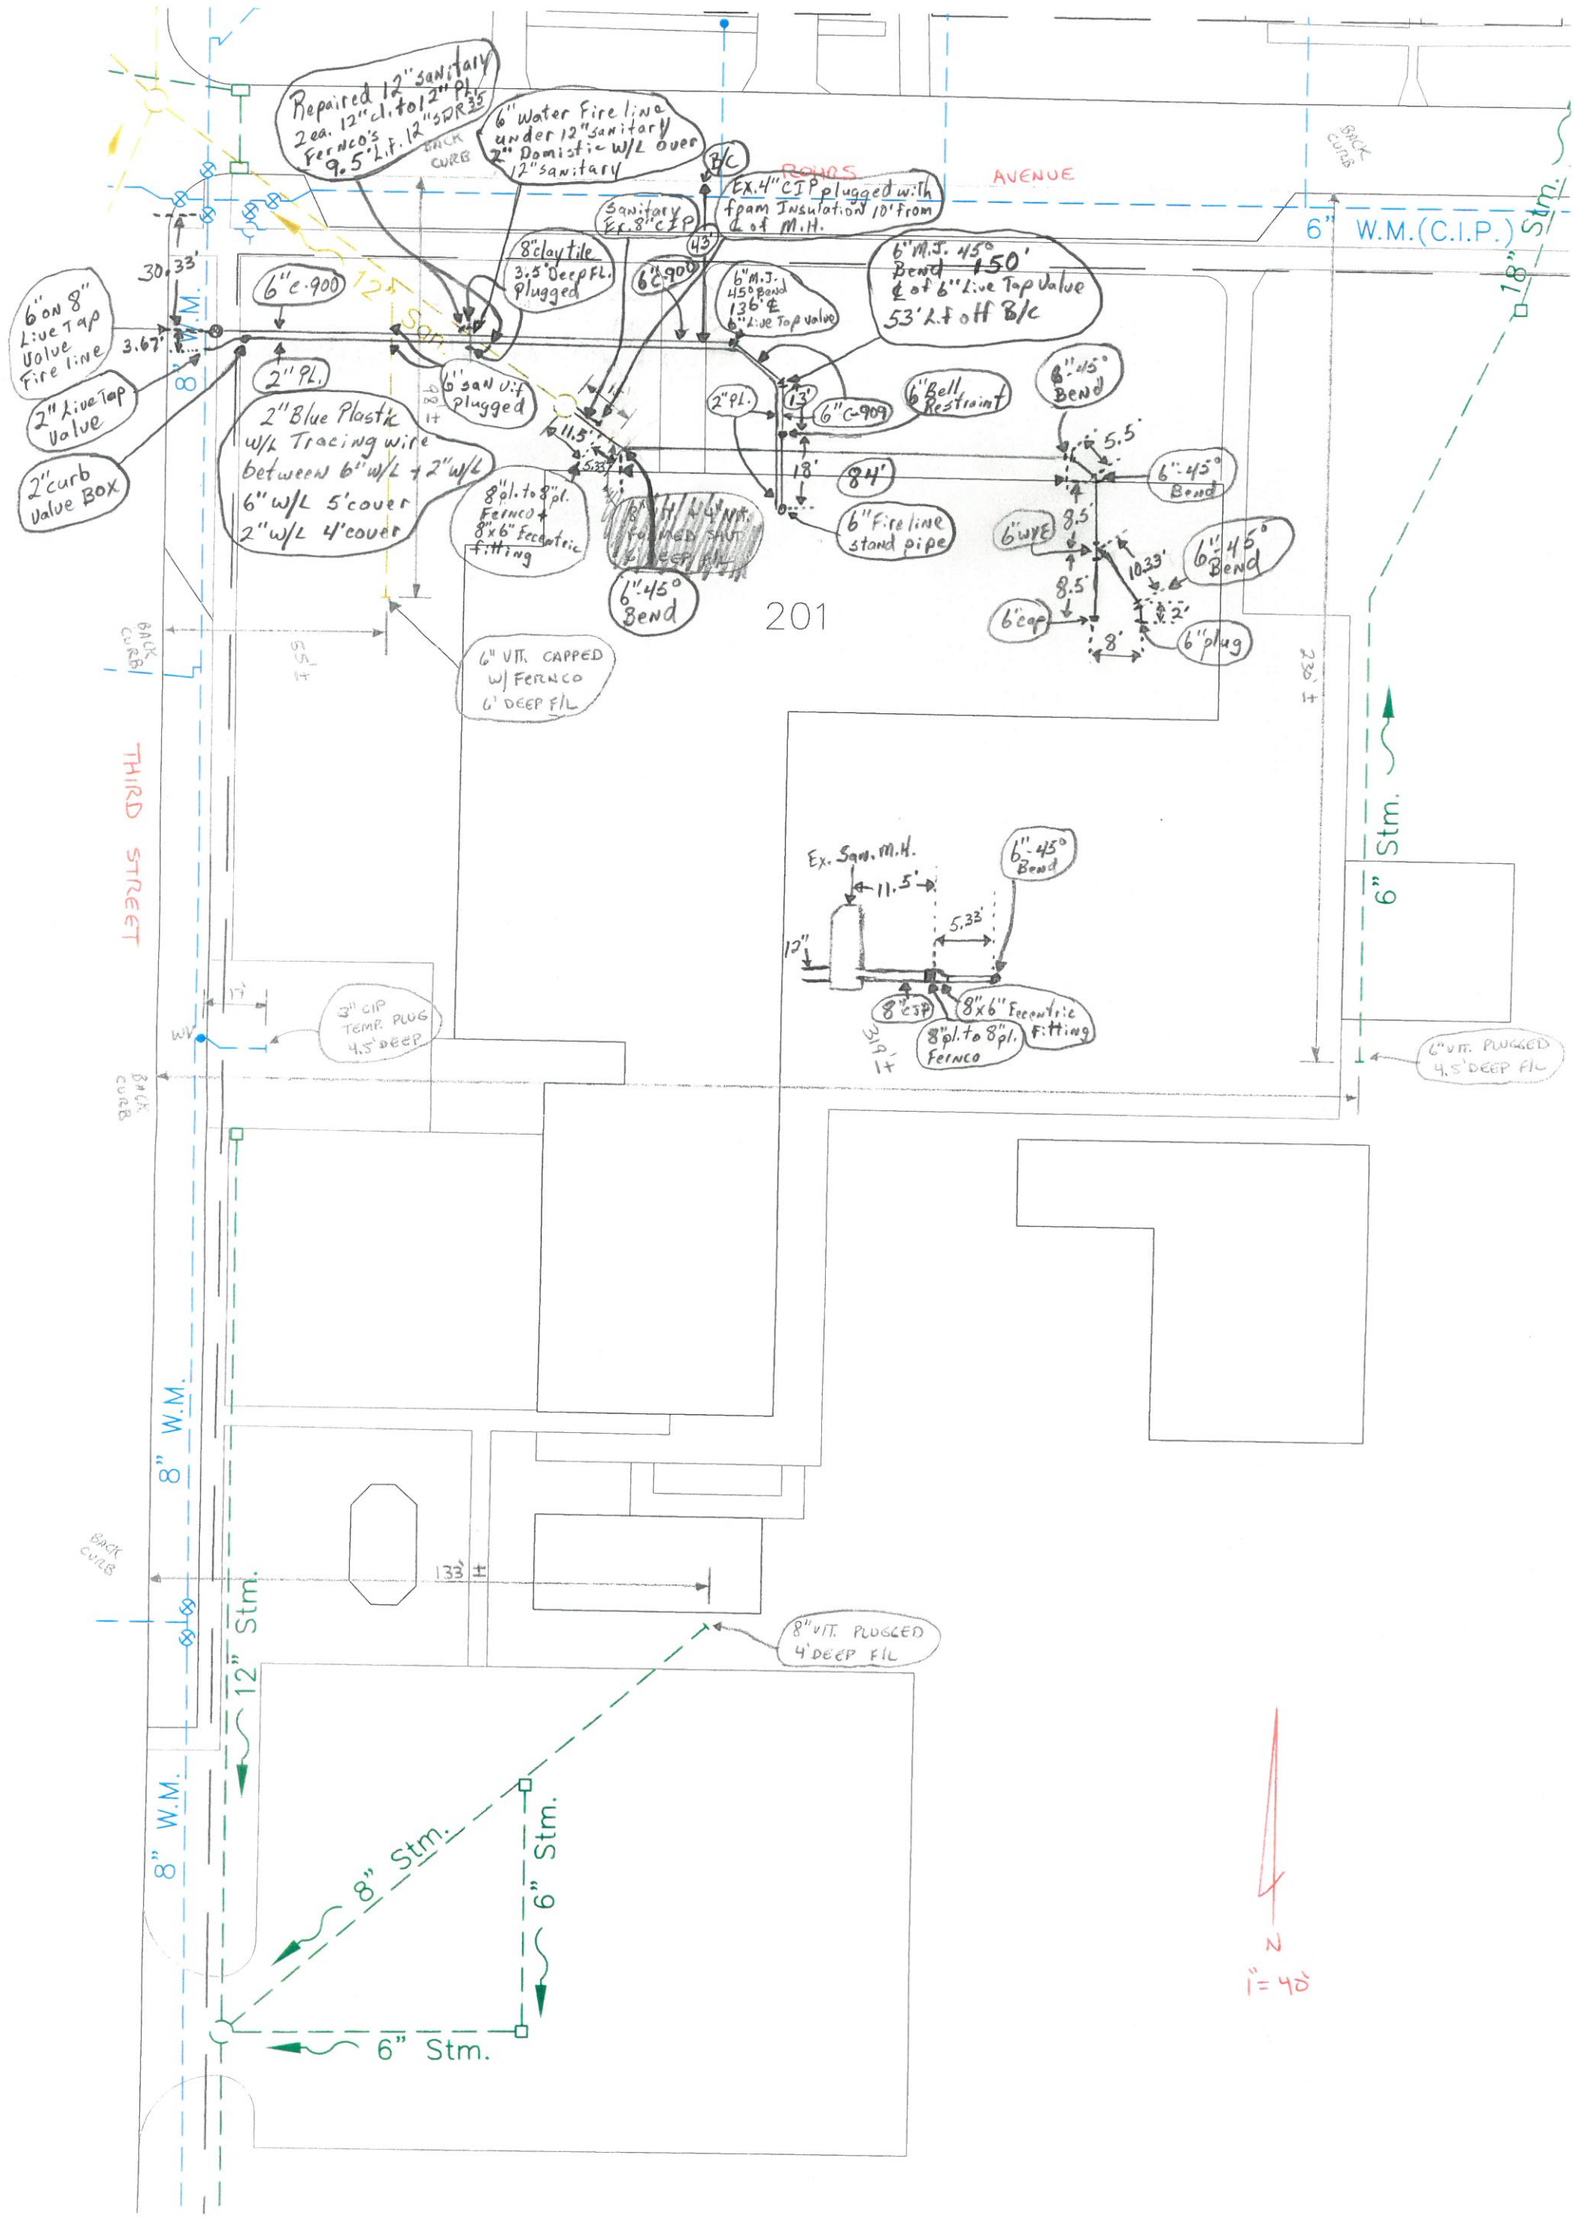
Sanitary Service
Date Installed: 1-13-17
Installed by: Holenbrink Excavating
Inspected by: Rex Moll