Plat of Survey

For:

Napoleon Veterinary Clinic, Inc.

1311 North Scott St., Napoleon, Ohio

Scale 1" = 20'

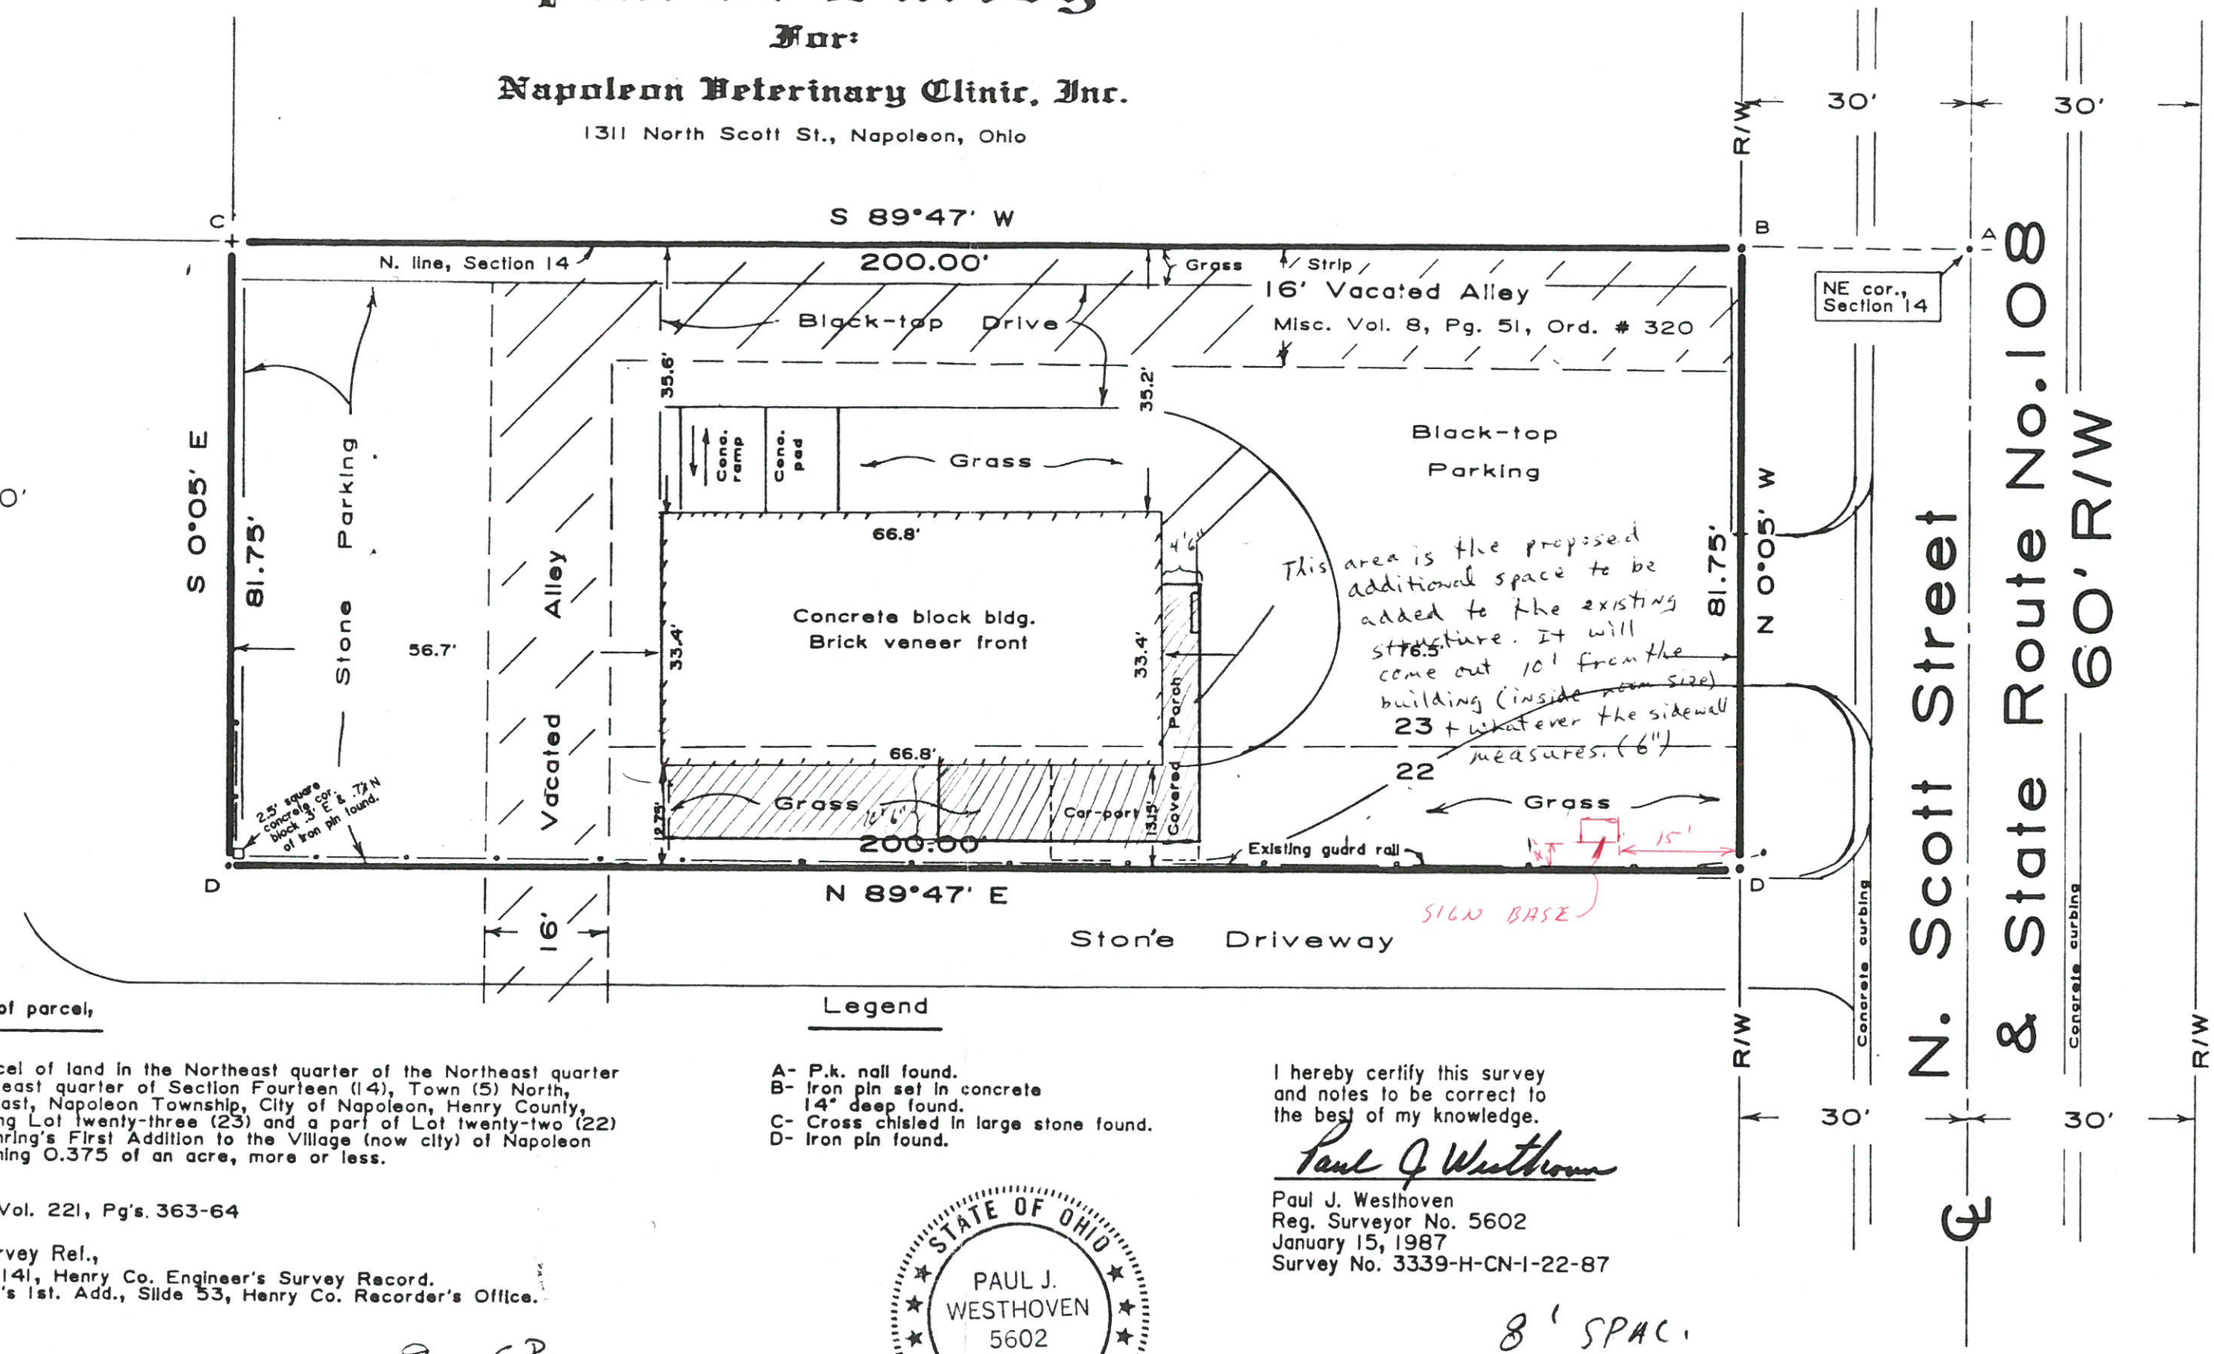

Description of parcel,

Being a parcel of land in the Northeast quarter of the Northeast quarter of the Northeast quarter of Section Fourteen (14), Town (5) North, Range (6) East, Napoleon Township, City of Napoleon, Henry County, Ohio, including Lot twenty-three (23) and a part of Lot twenty-two (22) in J. A. Mehring's First Addition to the Village (now city) of Napoleon Ohio, containing 0.375 of an acre, more or less.

Deed Ref., Vol. 221, Pg's. 363-64

Previous Survey Ref.,
Vol. 6, Pg. 141, Henry Co. Engineer's Survey Record.
J.A. Mehring's 1st. Add., Slide 53, Henry Co. Recorder's Office.

9 SP.

Legend

A- P.k. nail found.
B- Iron pin set in concrete 14" deep found.
C- Cross chisled in large stone found.
D- Iron pin found.

STATE OF OHIO
PAUL J. WESTHOVEN
5602
REGISTERED
SURVEYOR

I hereby certify this survey and notes to be correct to the best of my knowledge.

Paul J. Westhoven

Paul J. Westhoven
Reg. Surveyor No. 5602
January 15, 1987
Survey No. 3339-H-CN-1-22-87

8' SPAC.