Woodland Groves, LLC

1" = 10'

VNI T. Kruse
11-18-2020
A. Dobbs

* Couplings to existing services are all Hymax couplings

* All lines are 2" Plastic out of vault
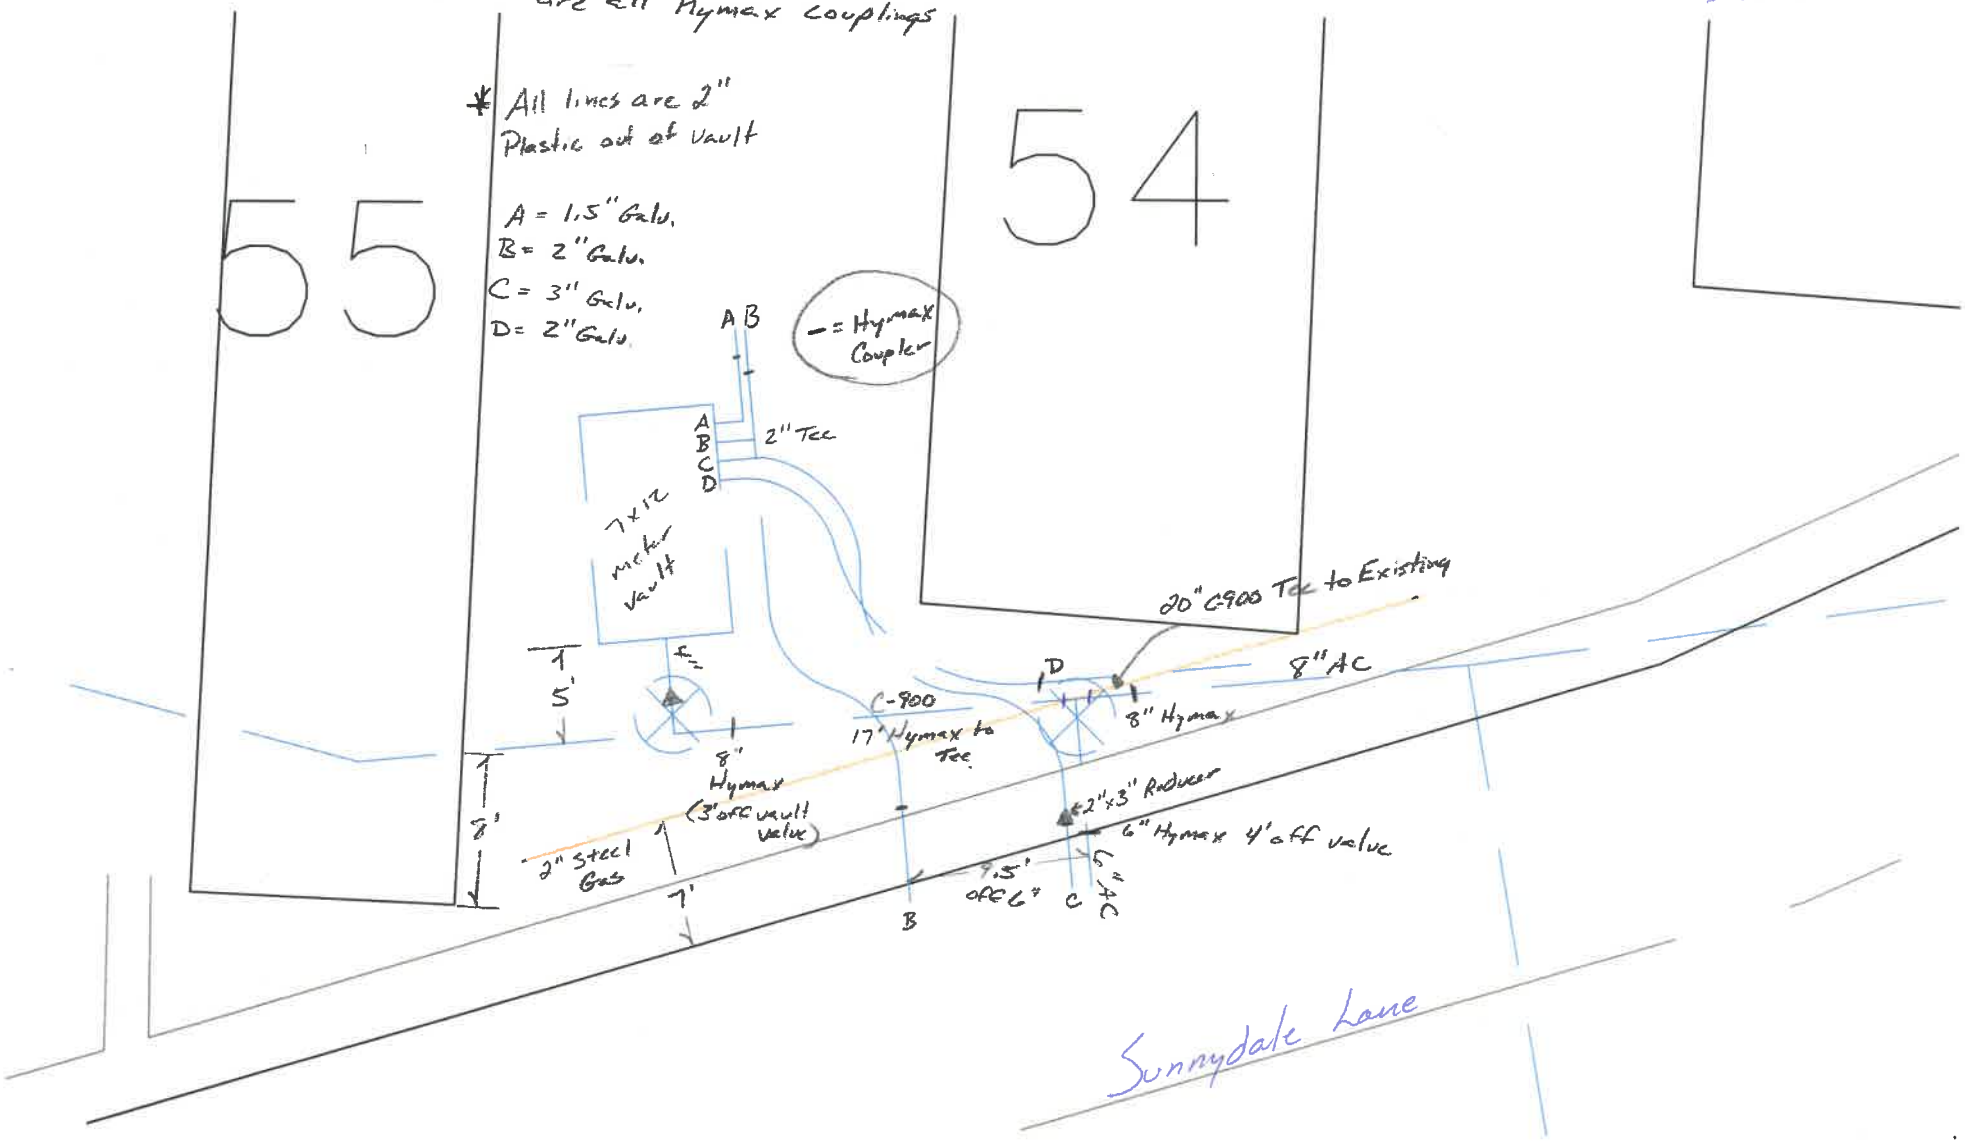
A = 1.5" Galv.
B = 2" Galv.
C = 3" Galv.
D = 2" Galv.