City Bench Mark 55

Concrete Monument With Disc
S.W. Cor. Of Sycamore & Johns
Elev.=681.58

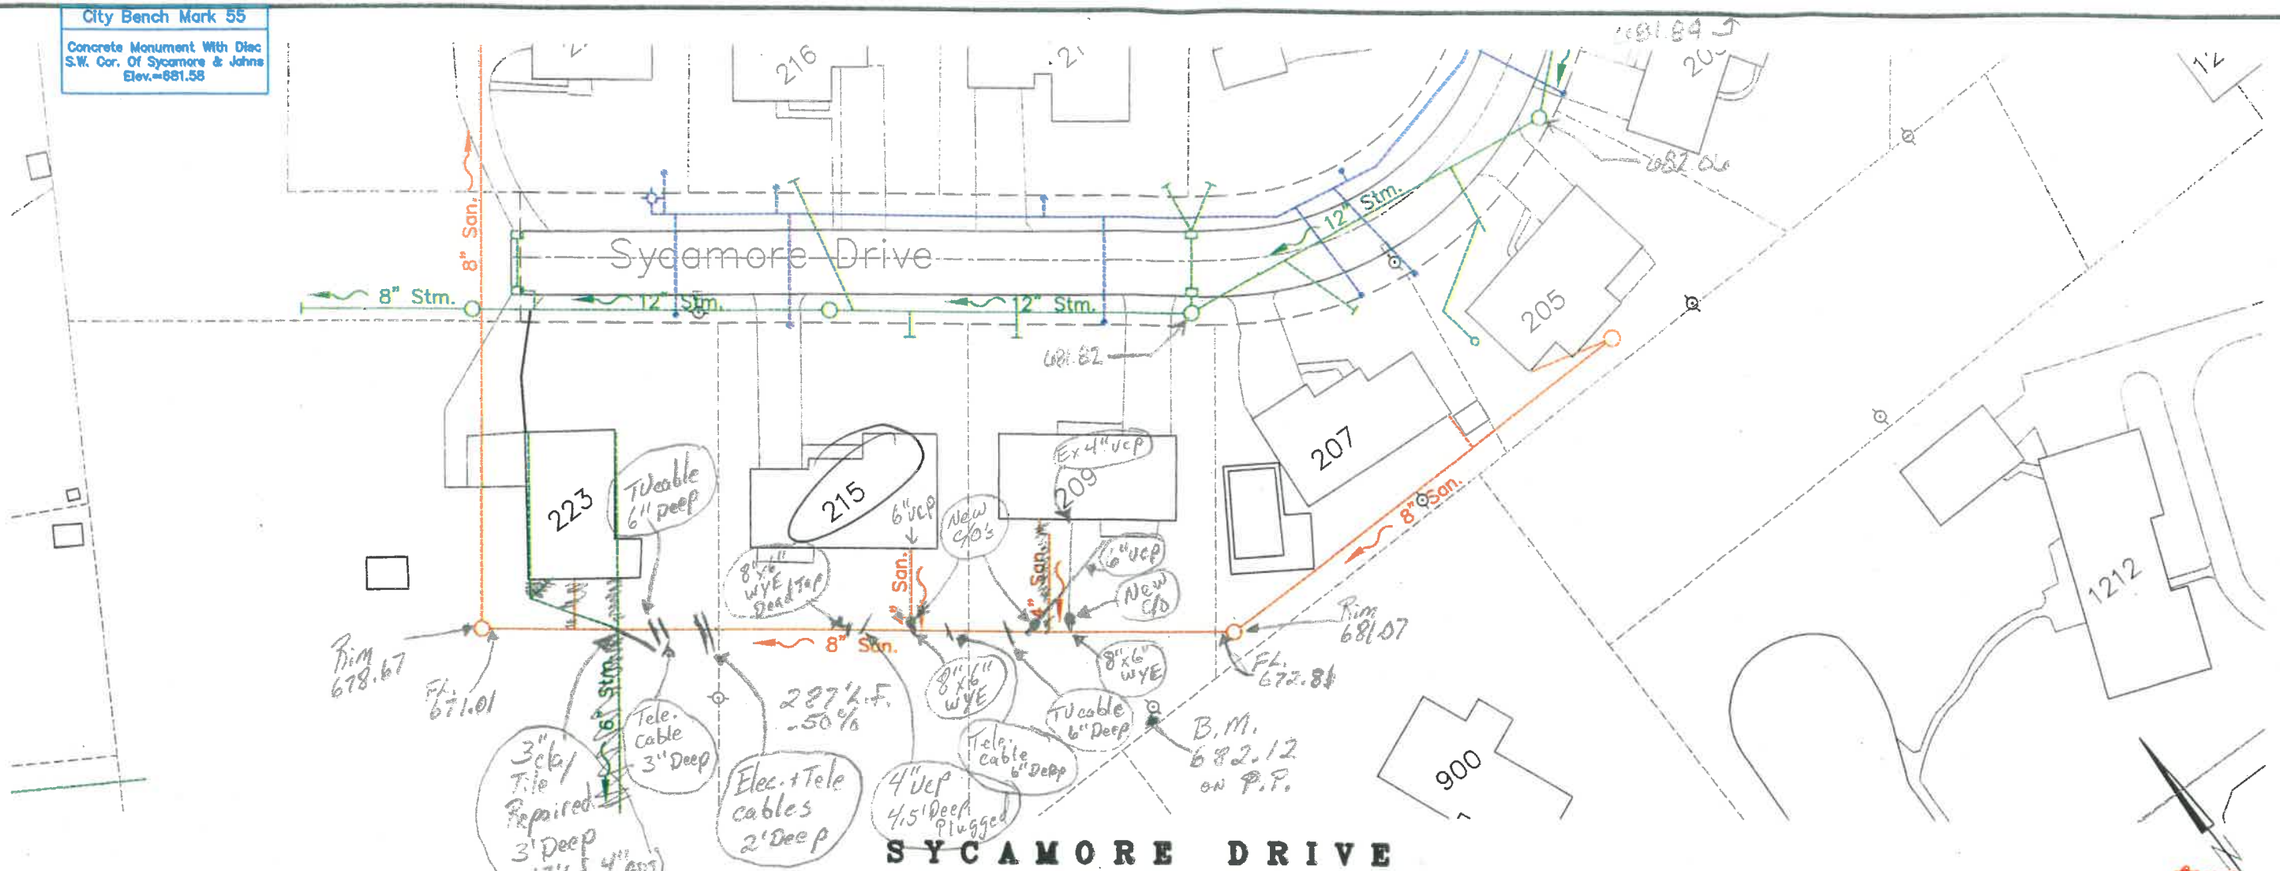
Sycamore Drive
8" San.
8" Stm.
12" Stm.
12" Stm.
12" Stm.
12" Stm.
8" San.
8" Stm.
8" Stm.
6" Stm.
6" Stm.
6