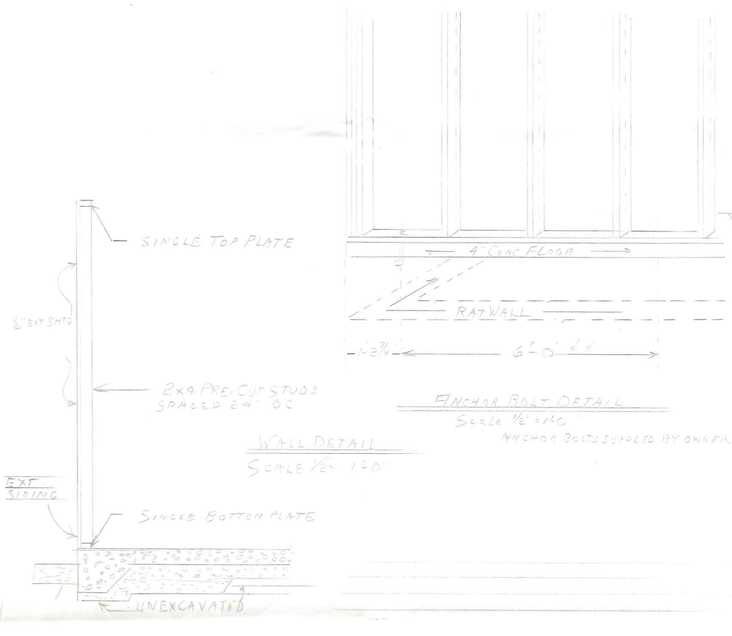

WALL DETAIL
SCALE 1/2" = 1'-0"

ANCHOR BOLT DETAIL
SCALE 1/2" = 1'-0"
ANCHOR BOLTS SUPPLIED BY OWNER

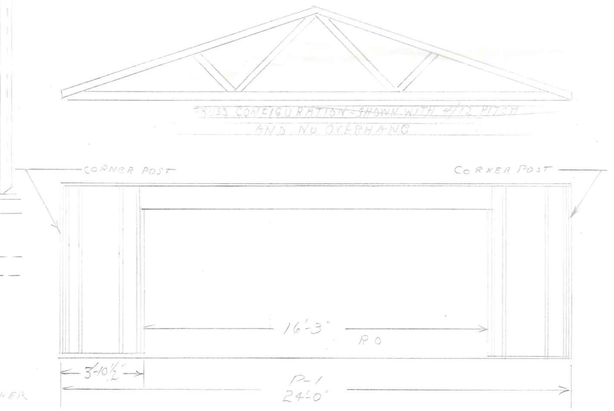

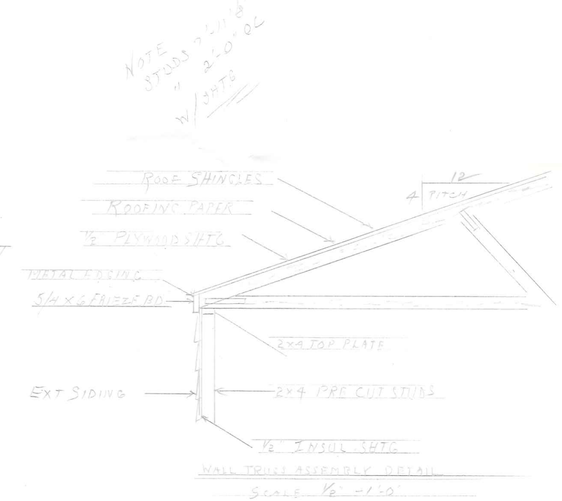

WALL TRUSS ASSEMBLY DETAIL
SCALE ½" = 1'-0"

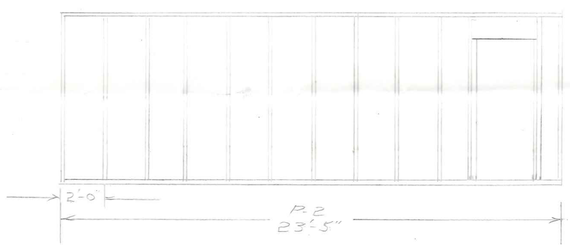

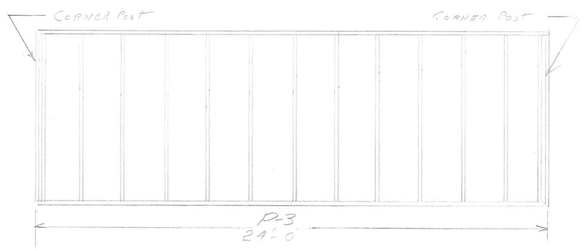

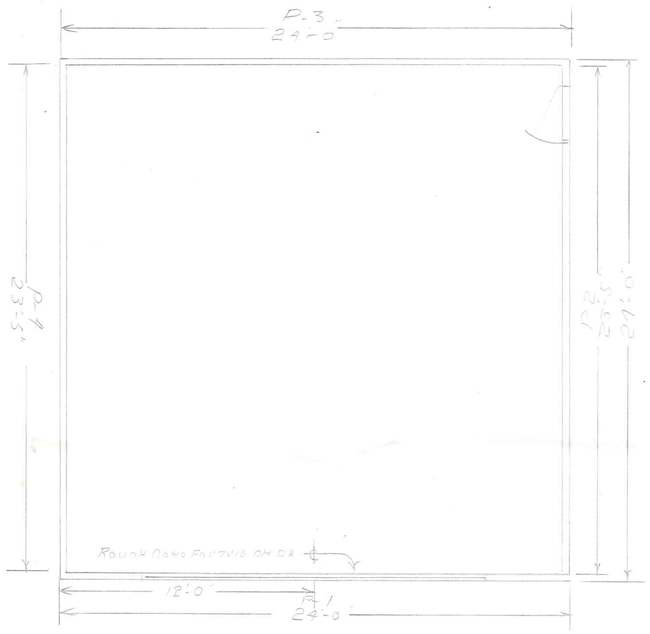

PANEL LAYOUT
SCALE 1/4" = 1'-0

PANEL DETAIL
SCALE 1/4" = 1'-0

MATERIAL LIST
(MATERIALS SUPPLIED BY MC CARTY)

1) 2-24'-0' PANELS (1 PANEL W/ 7'x16' OH DR, P.O
2) 2-23'-5' PANELS (1 PANEL W/ 2'-8 SERVICE DR, P.O
3) 11 TRUSSES & 2 GABLES

(MATERIALS SUPPLIED BY LBR YARD)
(QUANTITIES DETERMINED BY YARD)

1) EXT. SHTG
2) EXT SIDING
3) ROOFING MATERIALS - PLYWOOD, PAPER, EAVE EDGE, SHINGLES
4) 1-7x16 OH DOOR W/ DR FRAME MATERIAL
5) 1-2'8 SERVICE DOOR
6) WINDOWS
7) EXT TRIM - FASCIA BOARD ETC.
8) ALL NAILS

504 E. Washington St.

GARAGE LAYOUT
W/ DETAILS OF
24 x 24 GARAGE
BY
MC CARTY MFG. CO. INC
1565 BAIRDSTOWN ROAD
NORTH BALTIMORE, OHIO 45872
(BAIRDSTOWN, OHIO)
PH 419-257-0333 OR 853-6834
DRAWN BY RVV
DATE 1-21-75

Bldg. Permit # 34-12
Zone Chg. Dispensary Church
Location: 504 E. Washington St.
Owner: Mary Scott