

PERMIT

CITY OF NAPOLEON - BUILDING DEPARTMENT 255 West Riverview Avenue, Napoleon, Ohio 43545 - 419-592-4010

Permit No. 01220 Issued 8-11-86 date

Job Location 537 High St.

Lot 27 S.W. $\frac{1}{4}$ of Section 13 - Nap. Twp. address
sub-div or legal discript

Issued By Eldon Huber building official

Owner Beck's Construction name tel.

Address 11622 Rt. 3 Rd. M - Napoleon, OH

Agent Beck's Construction builder-eng.-etc. tel.

Address 11622 Rt. 3 Rd. M - Napoleon, OH

Description of Use Residence

Residential 1 no. dwelling units

Commercial Industrial

New X Add'n. Alter Remodel

Mixed Occupancy

Change of Occupancy

Estimated Cost \$ 28,000.00

ZONING INFORMATION

district	lot dimensions	area	front yd	side yds	rear yd
<u>B</u>	<u>142.5 X 127.77 X 64.68</u>	<u>8741 S.F.</u>	<u>25' Min.</u>	<u>5' Min.</u>	<u>15' Min.</u>
max hgt	no pkg spaces	no ldg spaces	max cover	petition or appeal req'd	date appr
<u>35' Max.</u>	<u>2-Min.</u>				

WORK INFORMATION:

24' X 44' +

Size: Length 12' X 24' Width 1 Stories 1 Ground Floor Area 1,344 S.F.

Height 13' Building Volume (for demo. permit) cu. ft.

Electrical: 100 amp service & 14 circuits brief description

Plumbing: 1-bath, kitchen & laundry (existing water tap & sewer tap) brief description

Mechanical: 75,000 gas furnace brief description

Sign: type Dimensions new residence Sign Area AUG 12 1986

Additional Information: new residence

Date X Aug. 12, 1986 Applicant Signature William M. Beck Sec & Treas owner-agent
PAID
CITY OF NAPOLEON

INSPECTION RECORD

UNDERGROUND				ROUGH-IN				FINAL			
Type	Date	By	Type	Date	By	Type	Date	Type	Date	By	
PLUMBING	Building Drains		FH	Drainage, Waste & Vent Piping				Drainage, Waste & Vent Piping		FH	
	Water Piping		FH					Backflow Prevention		FH	
	Building Sewer			Water Piping				Water Heater		FH	
MECHANICAL	Sewer Connection				① 11/21 FH			FINAL APPROVAL	12/31 FH	FH	
	Refrigerant Piping			Refrigerant Piping			Chimney(s)	Grease Exhaust System <i>RECYCLING</i>			
				Duct Furnace(s)		FH	Fire Dampers	Air Cond. Unit(s)			
	Ducts/Plenums			Ducts/Plenums		FH	□ Radiant Htr(s) □ Unit Htr(s)	Refrigeration Equipment			
ELECTRICAL				Duct Insulation			Pool Heater	Furnace(s)		FH	
				Combustion Products Vents			Ventilation □ Supply □ Exhst.	FINAL APPROVAL		FH	
	Conduits & or Cable			Conduits/Cable			□ Range □ Dryer	Temp Service Temp Lighting			
	Grounding & or Bonding			Rough Wiring			□ Generator(s) □ Motors	Fixtures Lampholders			
BUILDING	Floor Ducts Raceways			Service Panel Switchboard			□ Water Htr □ Welder	Signs			
	Service Conduit			Busways Ducts			□ Heaters □ Heat Cable	Electric Mtr. Clearance			
	Temporary Power Pole			Subpanels			□ Duct Htr(s) □ Furnace(s)	FINAL APPROVAL			
	Location, Set-backs, Esmt(s)	8/8	J.H.	Exterior Wall Construction		FH	Roof Covering Roof Drainage	Smoke Detector		FH	
	Excavation	8/8	J.H.				Exterior Lath	Demolition (sewer cap)			
	Footings & Reinforcing	8/8	J.H.				□ Interior Lath □ Wallboard				
	Floor Slab			Interior Wall Construction		FH	Fire Wall(s) <i>GARAGE</i>	Building or Structure			
	Foundation Walls	8/12	FH	Columns & Supports			Fireplace Chimney				
ADDITIONAL	Sub-soil Drain			Crawl Space □ Vent □ Access			Attic □ Vent □ Access	FINAL APPROVAL BLDG. DEPT.		FH	
	Piles			Floor System(s)				Certificate of Occupancy Issued			
				Roof System			Special Insp Reports Rec'd				
INSPECTIONS, CORRECTIONS, ETC.				INSPECTIONS, CORRECTIONS, ETC.							
VISCAC INSPECTION OF WATER LINES & DOWN SINK NO PRESSURE TEST				11/21 FH				BOTTOM RAIL ADDED TO RAMP RAILING 3/11 FH			
				11/25 FH							

RESIDENTIAL PLAN CORRECTION SHEET

CITY OF NAPOLEON
255 West Riverview Ave.
Napoleon, Ohio 43545
419/592-4010

ADDENDUM TO Permit No.

Owner BECK'S CONSTRUCTION
Contractor BECK'S CONSTRUCTION
Location 577 HIGH ST

Use note the items checked below and incorporate them into your plans as indicated: ☐ PERMIT NOT YET ISSUED, CORRECT PLANS AND RE-SUBMIT. ☒ PERMIT ISSUED, INCORPORATE ITEMS DURING CONSTRUCTION.

GENERAL			
☒	Provide approved smoke detector(s) as req'd.		Show size of members supporting porch roof.
☒	Provide 1/2" gypsum wallboard between dwelling and garage, on garage side.		Provide double top plate for all bearing partitions and exterior walls.
☒	Provide min. 1 3/8" solid wood door from garage to dwelling. (or equal)		Provide design data for prefab wood truss.
	Submit fully dimensioned plot plan.		Ceiling joists undersized in
	Provide min. of 1-3'0" x 6'8" exit door.		Roof rafters undersized in
☒	Provide min. 22" x 30" attic access opening		PLUMBING AND MECHANICAL
☒	Provide min. 18" x 24" crawl space access opening.		Terminate all exhaust systems to outside air.
	Provide approved sheathing or flashing behind masonry veneer.		Insulate ducts in unheated areas.
	Provide min. 15# underlayment on roof.		Provide backflow prevention device on all hose bibs.
	Provide adequate fireplace hearth.		Terminate pressure and temperature relief valve drain in an approved manner.
	Install factory built fireplaces/stoves according to manufacturers instructions.		Provide dishwasher drain with approved air gap device.
☒	Terminate chimney 2' above roof or 2' above highest point of building within 10' of chimney.		METAL VENEERS
	LIGHT AND VENTILATION		Contact City Utilities Dept. to remove conductors and/or meter.
☒	Provide mechanical exhaust or window in bathroom		Provide approved system of grounding and bonding.
	Provide min. <u>1291</u> Sq. In. net free area attic ventilation.		ELECTRICAL
	Provide min. <u>1014</u> Sq. In. net free area crawl space ventilation.		Show location of service entrance panel and service equipment panel.
	FOUNDATION		G. F. C. I. req'd. on temporary electric.
	Min. depth of foundation below finished grade is 32".		Outdoor, bathroom and garage receptacles shall be protected by G. F. C. I.
☒	Min. size of footer " x ".		Maximum number of receptacles permitted on a G. F. C. I. circuit shall be 10 for 20 A. circuits and 7 for 15A. circuits.
☒	Provide anchor bolts, 1/2" @ 6' o.c. 1' from each corner. Embedded 7" in concrete and 15" in masonry.		Refrigerators, microwaves, washers, disposal, furnace and air conditioners shall be on separate circuits.
	Show size of basement columns.		INSPECTIONS
	FRAMING		The following indicated inspections are required. The owner or his agent shall contact the City Building Dept. at least 24 hrs. prior to the time the inspection is to be made.
	Show size of wood girder in		Footers and Setbacks.
	Provide design data for structural member in		Foundation.
	Floor joists undersized in		Plumbing rough-in.
	Provide double joists under parallel bearing partitions.		Plumbing final.
☒	Provide 1" x 4" let in corner bracing, approved sheathing, or equal.		Electrical service.
	Show size of headers for openings over 4' wide		Electrical rough-in.
			Electrical final

Additional Corrections.

The approval of plans and specifications does not permit the violation of any section of the Building Code or other City Ordinance. This addendum is attached to Permit No. _____ and made a part thereof. DATE APPROVED OR DISAPPROVED _____ Checked by 57 _____

Plan Examiner.

DATE RECHECKED AND APPROVED _____

Checked by _____

PERMIT

CITY OF NAPOLEON - BUILDING DEPARTMENT
255 West Riverview Avenue, Napoleon, Ohio 43545 - 419-592-4010

01220

Permit No. 01220 Issued 5/12/19 date

Job Location 5377 HIGH ST. address

Lot 27 S.W. 1/4 OF SECTION 13 sub-div or legal discript

Issued By FL building official

Owner BECK'S CONSTRUCTION tel.

Address 11622 NAP OH.

Agent BECK'S CONSTRUCTION tel.

Address 11622 NAP OH.

Description of Use RESIDENCE

Residential 1 no. dwelling units

Commercial Industrial

New X Add'n. Alter Remodel

Mixed Occupancy

Change of Occupancy

Estimated Cost \$ 28,000.00

FEES	BASE	PLUS	TOTAL
☒ BUILDING	<u>3.00</u>	<u>48.00</u>	<u>51.00</u>
☒ ELECTRICAL	<u>5.00</u>	<u>14.00</u>	<u>19.00</u>
☒ PLUMBING	<u>3.00</u>	<u>5.00</u>	<u>8.00</u>
☒ MECHANICAL	<u>6.00</u>	<u>0.00</u>	<u>6.00</u>
☐ DEMOLITION			
☒ ZONING			<u>1.00</u>
☐ SIGN			
☐ WATER TAP			
☒ SEWER TAP	<u>60.00</u>		<u>60.00</u>
☒ TEMP. ELECT.	<u>10.00</u>		<u>10.00</u>

ADDITIONAL PLAN REVIEW Struct. hrs Elect. hrs

TOTAL FEES..... \$ 154.00

LESS MIN. FEES PAID _____ date

BALANCE DUE.....

ZONING INFORMATION

district	lot dimensions	area	front yd	side yds	rear yd
<u>B</u>	<u>142.5 x 69.68 x 127.77</u>	<u>9741 S.F.</u>	<u>25' MIN</u>	<u>5' MIN</u>	<u>15' MIN</u>
max hgt	no pkg spaces	no ldg spaces	max cover	petition or appeal req'd	date appr
<u>35' MAX</u>	<u>2-MIN</u>		<u>45%</u>		

WORK INFORMATION:

Size: Length 24' x 44' Width 24' Stories 1 Ground Floor Area 1344 S.F.

Height 13'-0" Building Volume (for demo. permit) _____ cu. ft.

Electrical: 100 AMP SERVICE + 14 CIRCUITS brief description

Plumbing: 1- BATH, 1 KITCHEN + LAUNDRY (EXISTING WATER TAP + SEWER TAP) brief description

Mechanical: 75,000 GAS FURNACE brief description

Sign: _____ Dimensions _____ Sign Area _____

Additional Information: NEW RESIDENCE

Date _____ Applicant Signature _____ owner-agent _____

White-Building Department Yellow-Applicant Pink-Electrical Inspector Green-Clerk-Treasurer Gold-County Auditor

CITY OF NAPOLEON

ZONING PERMIT

Issued To: Robert & Barbara Beckman

Lot Information:

Street Address 537 High St

Lot No. 27 Subdivision 5-W 44 Clinton 13

Lot Dimensions 164 x 241 (or Legal Description)

Lot Area 149.60 x 66 Yard Set Back: Front

Zoning District B Sq. Ft. Side

Lot Coverage Description of Use

Height Off Street Parking Spaces Required

Petition or Appeal Required Loading Spaces Required

Approved By: Zoning Inspector PAID

Date 1/20/82 Board of Zoning Appeals CITY OF NAPOLEON

Applicant Signature Robert Beckman Owner-Agent

White - Applicant Pink - Engineering Yellow - Board of Zoning Appeals

FRIDAY

CITY OF NAPOLEON
BUILDING INSPECTION DEPARTMENT
APPLICATION FOR BUILDING PERMIT
(Please print or type)

The undersigned hereby makes application for construction, installation, or alteration work as herein specified, agreeing to do all such work in strict accordance with the City of Napoleon's adopted Building Codes.

Location of project	<u>537 High</u>	Cost of project	<u>28,000</u>
Owner's Name	<u>Beck's Const Co</u>	Address	<u>11622 Nap. O.</u>
Contractor	<u>Beck's Const Co</u>	Telephone No.	<u>592-8307</u>
Address	<u>11622 Napoleon</u>		<u>Ohio</u>
Lot Information: (Not required for siding job)			
Lot No.	<u>27</u>	Subdivision	<u>537 High ST</u>
Zoning District	<u>B</u>	Lot Size	ft. X ft. Area sq. ft.
Setbacks: Front		Right Side	Left Side Rear
Work Information:			<u>Plan</u>
Residential	☒	Commercial	Industrial
New Construction	☒	Addition	Remodel
Accessory Building		Siding	<u>Vinyl Siding</u>
Brief Description of Work:-----	<u>New Ranch</u>	(Specific Type)	
Size: Length	<u>44</u>	Width	<u>36</u> No. of Stories <u>1</u>
Area: 1st Floor	<u>1056</u>	sq. ft.	Basement sq. ft.
2nd Floor		sq. ft.	Accessory Bldg. sq. ft.
3rd Floor		sq. ft.	Other <u>284</u> sq. ft.
Additional Information:	<u>New Ranch</u>		

APPLICATION FOR PERMIT SHALL BE ACCOMPANIED BY TWO COMPLETE SETS OF PLANS INCLUDING: ELEVATIONS, FLOOR PLANS, CROSS SECTIONS AND PLOT PLAN. IF ADDITION OR REMODELING, SHOW ALL EXISTING STRUCTURES AND THEIR SIZE AND LOCATION. ALL PLANS SHALL BE DRAWN TO SCALE.

Date 8/5/86 Applicant's Signature Robert J Beck

PERMIT NO. _____

PERMIT FEE \$ _____

CITY OF NAPOLEON
BUILDING INSPECTION DEPARTMENT
APPLICATION FOR ELECTRICAL PERMIT
(Please print or type)

The undersigned hereby makes application for installation or replacement of electrical equipment as herein specified, agreeing to do all such work in strict accordance with the City of Napoleon's adopted Electrical Codes.

Owner's Name _____ Address _____
Electrical Contractor _____ Telephone No. _____
Address _____
General Contractor _____ Telephone No. _____
Address _____

Location of Project _____ Cost of Project _____

Work Information: _____

Residential _____ Commercial _____ Industrial _____
No. Units _____
New ☒ Service Change _____ Rewiring _____ Additional Wiring _____

Brief Description of Work: New Ranch

Size of proposed service entrance 100A Number of new circuits 14

Type of proposed service entrance _____ Underground _____ Overhead _____

Require Temporary Electric yes (Yes or No)

Total Floor Area - Commercial and Industrial only _____ sq. ft.

Additional Information: _____

*Ground fault circuit interrupter protection is required on all 120-volt single phase, 15 and 20 amp. Circuits which are part of a temporary electric service: and also on bathroom, outdoor, and garage receptacles in all dwelling units. Art. 220-8 N.E.C.

Application for permit shall be accompanied by two complete sets of plans including: Electrical layout and riser diagram. (For commercial and industrial work only).

Date 8/5/1986 Applicant's Signature Robert J. Seal

PERMIT NO. _____

PERMIT FEE \$ _____

CITY OF NAPOLEON
BUILDING INSPECTION DEPARTMENT
APPLICATION FOR PLUMBING PERMIT
(Please print or type)

The undersigned hereby makes application for the installation or replacement of plumbing work as herein specified, agreeing to do all such work in strict accordance with the City of Napoleon's adopted Plumbing Codes. (1, 2 and 3 family dwelling units only).

Owner's Name _____ Address _____
Plumbing Contractor _____ Telephone No. _____
Address _____
General Contractor _____ Telephone No. _____
Address _____

Location of Project _____ Cost of Project _____
Work Information: _____

No. of dwelling units New ☒ Replacement Addition

Brief description of work: New Ranch

Hot water tap required No Size _____ Type of Pipe _____

Sewer tap required No Size _____ Type of Pipe _____

Type of Water Distribution pipe 3/4 Copper

Type of Drainage, Waste and Vent Pipe 4 Plastic

Size of main building drain 4 Size of main vent pipe 4

Water closets 1 Bathtubs 1 1 1/2 Shower 0 No. Trap Size No. Trap Size

Bathrooms 1 1 1/2 Kitchen Sink 1 1 1/2 Disposal No No. Trap Size No. Trap Size

Dishwasher No 1 Clothes Washer 1 1 1/2 Other No No. Trap Size No. Trap Size

All installations are subject to plumbing tests and/or inspections.

Date 8/5/1986 Applicant's Signature Phil Berd

PERMIT NO. _____
PERMIT FEE \$ _____

CITY OF NAPOLEON
BUILDING INSPECTION DEPARTMENT
APPLICATION FOR HEATING PERMIT
(PLEASE PRINT OR TYPE)

The undersigned hereby makes application for the installation, replacement or alteration of a heating system or device as herein specified, agreeing to do all such work in strict accordance with the City of Napoleon's adopted Mechanical Code for 1, 2 and 3 Family Buildings.

Owner's Name _____ Address _____

Contractor's Name _____ Address _____ Tel. _____

BUILDING INFORMATION:

Single Family ☒ Double Family _____ Multiple _____ New Construction ☒

Addition _____ Remodel _____ Replacement _____ No. of Stories 1

DESCRIPTION OF WORK

Heating System - Warm Air ☒ Hot Water _____ Steam _____ Electric _____

Unit Heaters _____ Unit Gas Heaters _____ Other _____

Type - Gravity _____ Forced ☒ Radiant _____

No. of Thermostatical Heating Zone 1

Hot Water - One Pipe _____ Two Pipe _____ Series Loop _____

Electric Heat - No. of Circuits _____ Other _____

Total Heat Loss of Area to be Heated 100,056 Btu.

Rated Capacity of Furnace/Boiler 75,000 Btu.

No. of Furnaces 1 No. of Hot Air Runs 6

No. of Hot Water Radiators _____ Type of Fuel Gas

Heating Units Located: Crawl Space _____ Floor Level ☒ Suspended _____

Roof or Exposed to Outside Air ☒ Attic _____ Other _____

APPLICATION FOR PERMIT SHALL BE ACCOMPANIED BY TWO COMPLETE SETS OF PLANS INCLUDING: LOCATION OF FURNACE OR UNIT HEATERS AND SIZE AND LOCATION OF FEEDER DUCTS AND RETURN AIR DUCTS. ALL PLANS SHALL BE DRAWN TO SCALE.

ESTIMATED COST OF COMPLETED PROJECT: _____

DATE 8/5/86 APPLICANT'S SIGNATURE [Signature]

OWNER-CONTRACTOR-AGENT

PLUMBING / SYMPHONIC

~~RAFTERS~~ O.K.

CEILING JOIST O.K.

FLOOR JOIST O.K.

BEAM SUPPORTING FLOOR JOIST = 4-2X8 S ~~SPACED @ 6"~~

CEILING INSULATION

~~GROUND ANCHORS~~ ~~5/8" DIA~~

CEILING HT.

INTERIOR CEILING FINISH

INTERIOR WALL FINISH

SIZE OF FRONT & BACK DOORS
HEADER SIZE

2-2X10 MIN. GARAGE DOOR


WINDOW & DOOR

C-R & D-R OP'G.





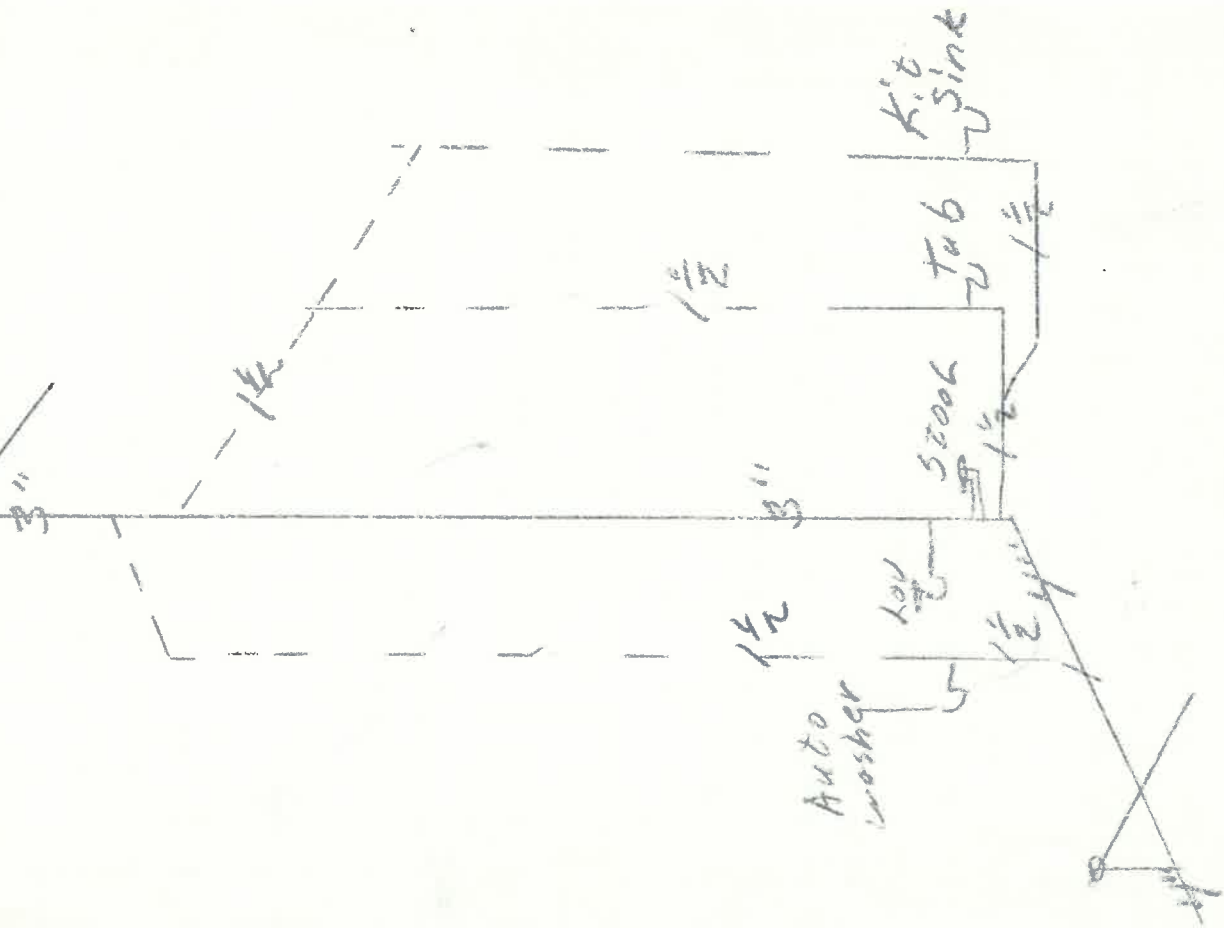



Toledo Steel Supply Co.


IN TOLEDO CALL 693-0503

IN MICHIGAN CALL COLLECT (419) 693-0503

IN OTHER OHIO CITIES 1-800-472-4005

1819 STARR AVENUE

TOLEDO, OHIO 43605

 

BOB BEAR

PLUMBING / SOMEONE

~~RAFTERS O.K.~~

~~CEILING JOIST O.K.~~

~~FLOOR JOIST O.K.~~

~~BEAM SUPPORTING FLOOR JOIST = 4-2X8 SPACED @ 12"~~

CEILING INSULATION 12" - R-38 - CELLULOSE

~~60000 ALUMINUM STAGING~~

CEILING HT. 8'1"

INTERIOR CEILING FINISH Dry wall

INTERIOR WALL FINISH Dry wall

SIZE OF FRONT & BACK DOORS 30 Front

HEADER SIZE 2/8 Back

2-2X10 MINI GARAGE DOOR 2/2X12"

WINDOW + DOOR 2X10

C-R + D-R OP'G 2X10

37 HIGH ST.

8-8-86
1:00 PM

ELDON

CHECKER SET BACKS O.K.

WIDTH OF FOOTER O.K.

DEPTH OF FOOTER O.K. *

* NOTE: S.E. CORNER ONLY

24" BELOW EXISTING - SHOULD
WATCH FINISH GRADIENTS OBTAIN
32" COVER

REBAR - 3 ROWS $\frac{1}{2}$ " REBAR PROVIDED
ENTIRE PERIMETER WITH 24" $\approx$ 36"
OVERLAP ON ENDS. VERTICALLY POSITIONED
10 MIN. S.

PLACED PER FOOTERS, BUT NO BAR USED

STARTED RAISING WALLS UPON COMPLETION OF

POUR FOR APPROX. 5 MIN. - COULD AFFECT
STRENGTH IN UPPER ~~PORTION~~ ^{1"} OF FOOTER BUT
NOT ENOUGH TO AFFECT STRENGTH OVERALL

J. A. H

JOHN


8-6-86

IF I, RON & MARC ARE GONE

FRIDAY THEIR MAY BE

A FOOTING INSPECTION @

537 HIGH ST.

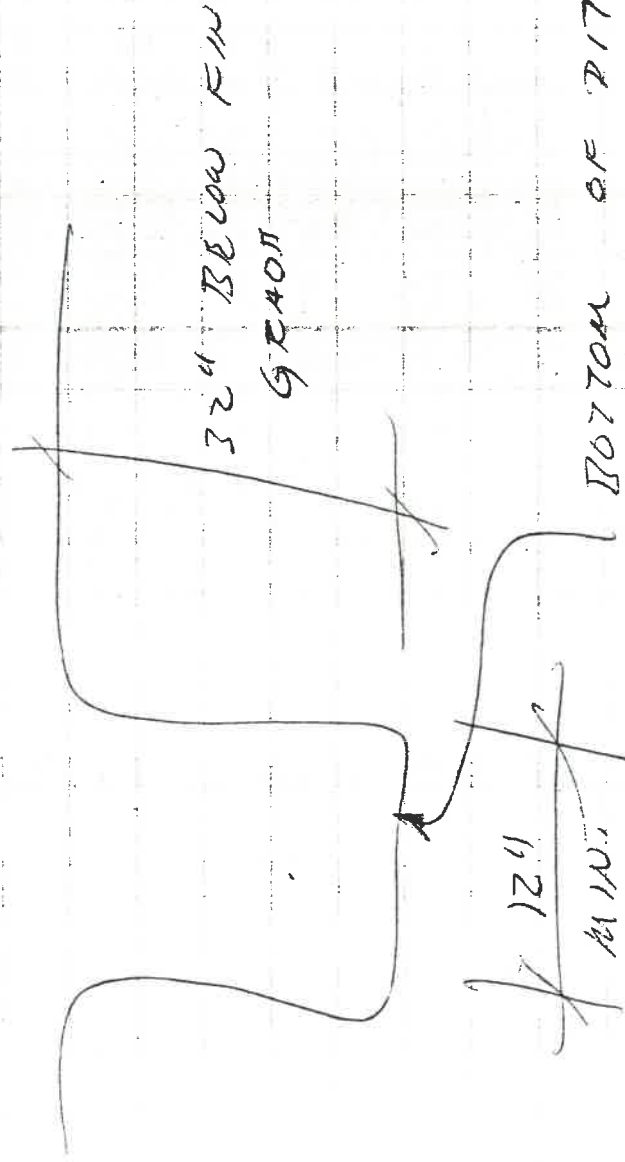

BOTTOM OF PIT

CLEAN AND

DO NOT FILL BELOW

CITY OF NAPOLEON
255 W. Riverview
NAPOLEON, OHIO 43545

message

reply

to [BOD BECK]

▲ FOLD

537 HIGH ST.

subject: SEWER TAP INSPECTION FEE

I TALKED TO BOTH JOHN HELBERG
& RICHARD HAYWARD. THE
SEWER TAP FEE IS VIEWED AS
AN INSPECTION FEE AND IS
REQUIRED EVEN IF THERE IS
AN EXISTING TAP.

date 8-12-86

signed

54

date signed

SENDER: Mail white and pink copies with carbon intact.

RECEIVER: Reply, retain white copy, return pink copy.


















8-8-36

537 High St.

Water Service

129' from 490 @ High & High

31' from main to Curb Stop

Ab TAP Curbstop

10-13-22 INSTALLED

Sew. Serv.

most likely

Hsc Built in Era when Sew. Serv. &
Water Serv. Buried in Sand trench.

JOHN

DOES 537 HIGH ST

HAVE AN EXISTING
WATER TAP — ?

SEWER TAP — ?

PROPOSED NEW RESIDUAL FOR
BECK'S CONSTRUCTION,

HOUSE WAS DEMOLISHED ~~8/8/88~~ IN 1981

~~ALL THE REK~~

No.436.....

CERTIFICATE OF OCCUPANCY
THE CITY OF NAPOLEON

ENGINEERING DEPARTMENT
DIVISION OF INSPECTION

This is to certify that the Building or Land as herein described complies with all the building and health laws and ordinances and with the provisions of the Zoning Ordinance.

Location of Occupancy537 High Street..... OccupancyResidence.....
Owner of PropertyBeck's Construction..... Address11622 Rt. 3 Rd. M.....
Issued toBeck's Construction..... Address11622 Rt. 3 Rd. M.....
ZoningB..... Bldg. Permit No.01220.....
Substantial qualifications of occupancy

This certificate is issued by the City Building Inspector, as provided by law, and is to certify that construction is completed substantially in conformity with the approved plans and permission is hereby granted to occupy such building in compliance with such legal use and occupancy as authorized under the provisions of the ordinances of the City of Napoleon.

Issued this10..... day ofMarch..... 19...87

This is a valuable record for owner or lessee
and should be so preserved.


Signed

City Building Inspector
Eldon Huber

BECKS CONSTRUCTION CO.
 SITE PLAN FOR
 BEING A PART OF LOT NO. 27 IN THE
 SW 1/4 OF SECTION 13, NAPOLEON TWP.,
 CITY OF NAPOLEON, HENRY CO., OHIO
 537 HIGH STREET

SCALE: 1"=20'

N

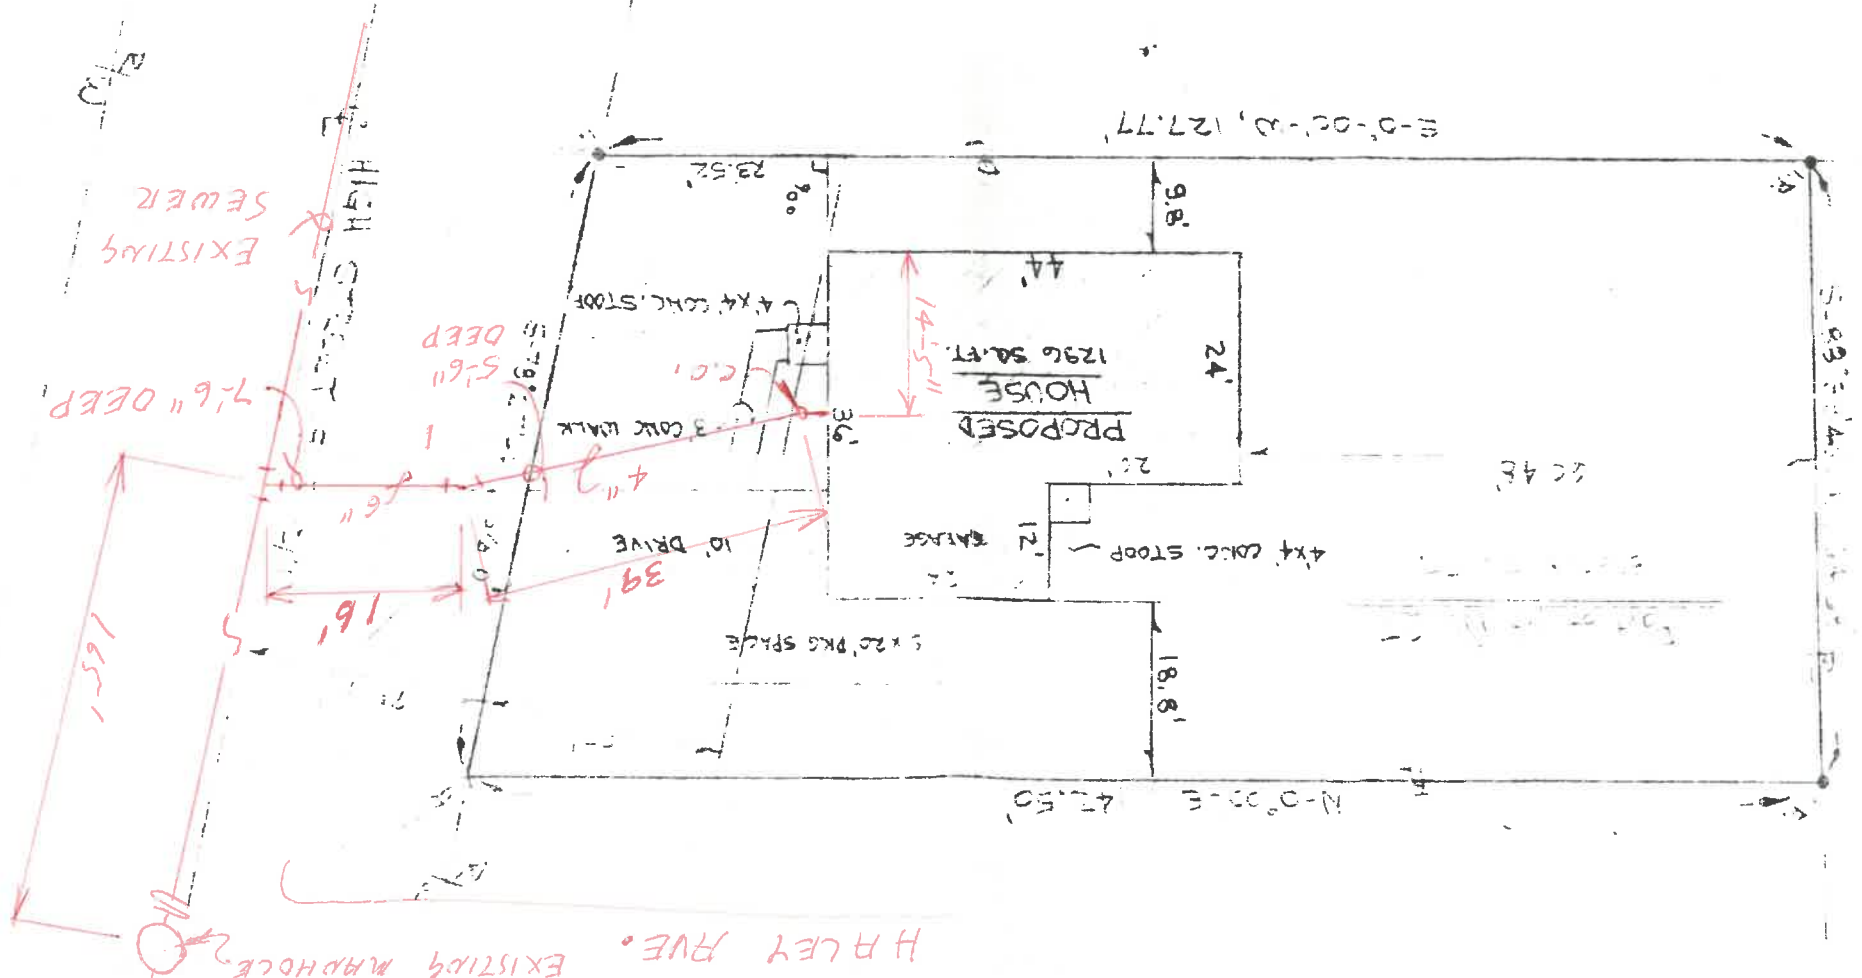

BECKS CONSTRUCTION CO.
BEING A PART OF LOT NO. 27 IN THE
SW 1/4 OF SECTION 13, NAPOLEON TWP.,
CITY OF NAPOLEON, HENRY CO., OHIO
537 HIGH STREET


N

